
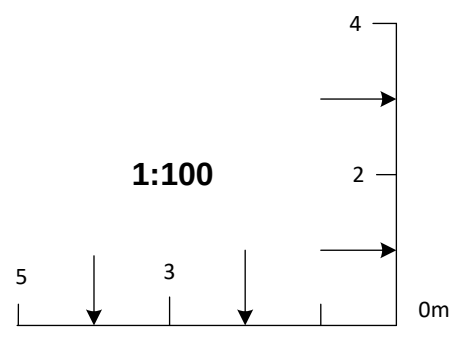
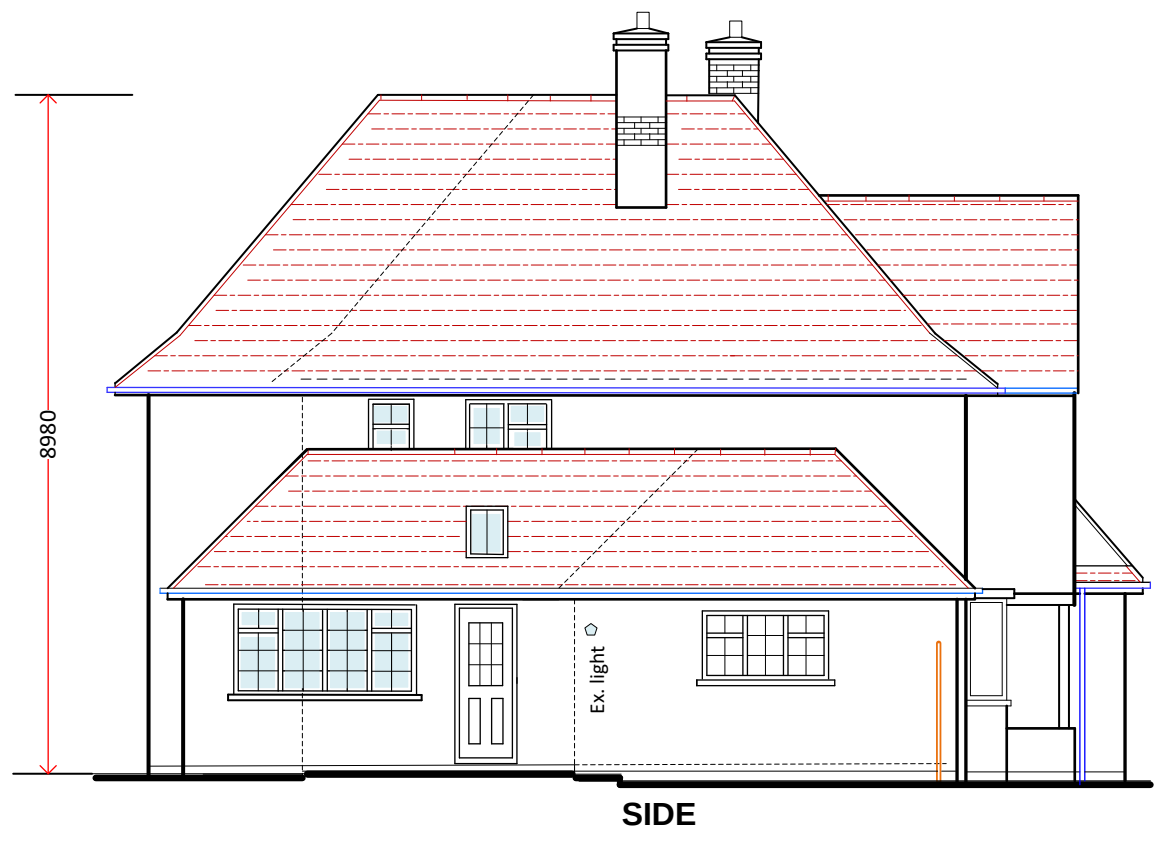
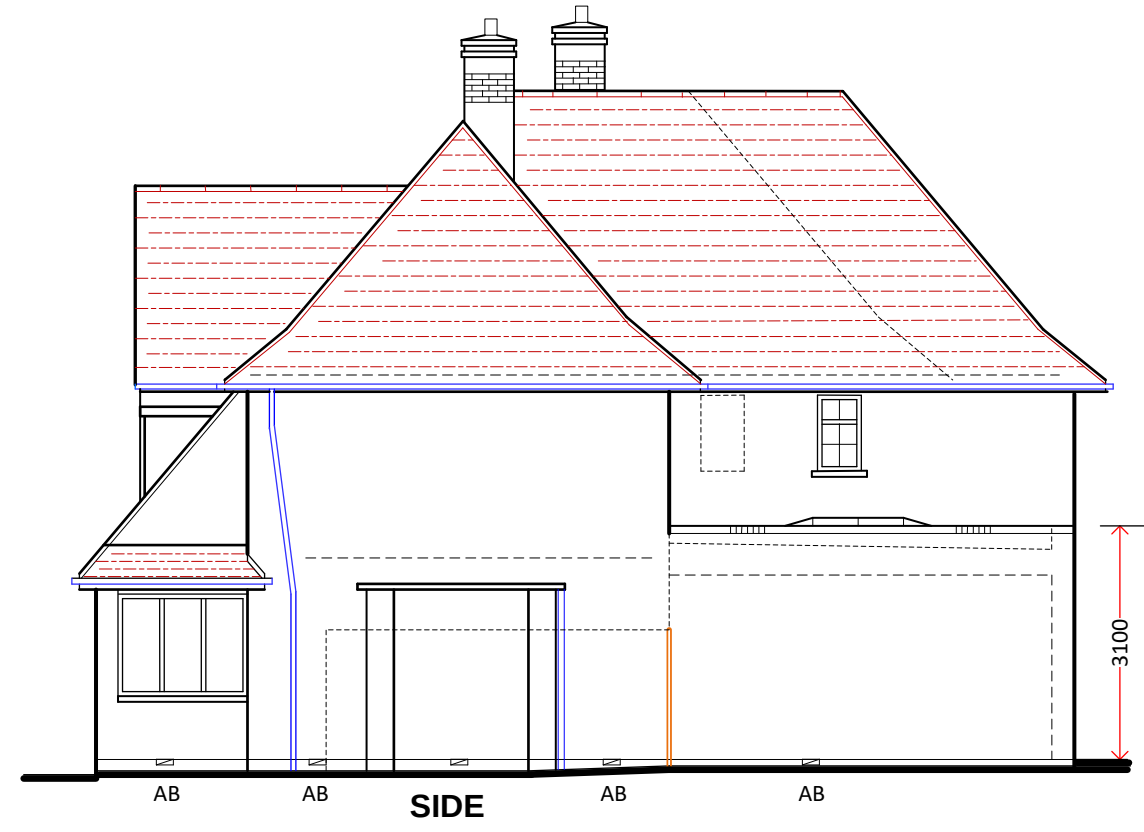


LEGEND

Walls white rendered to match existing with black painted brick plinth to match existing.
Parapet walls capped off with eng. brick coping.
White upvc doors/windows to match existing.
Heritage style windows approved by LGCHF.
Felt flat roof covering with white Roof lantern.
Velux conservation RL 980 x 550.
Black rectangular deep float gutter with 68mm dia. Rwp.

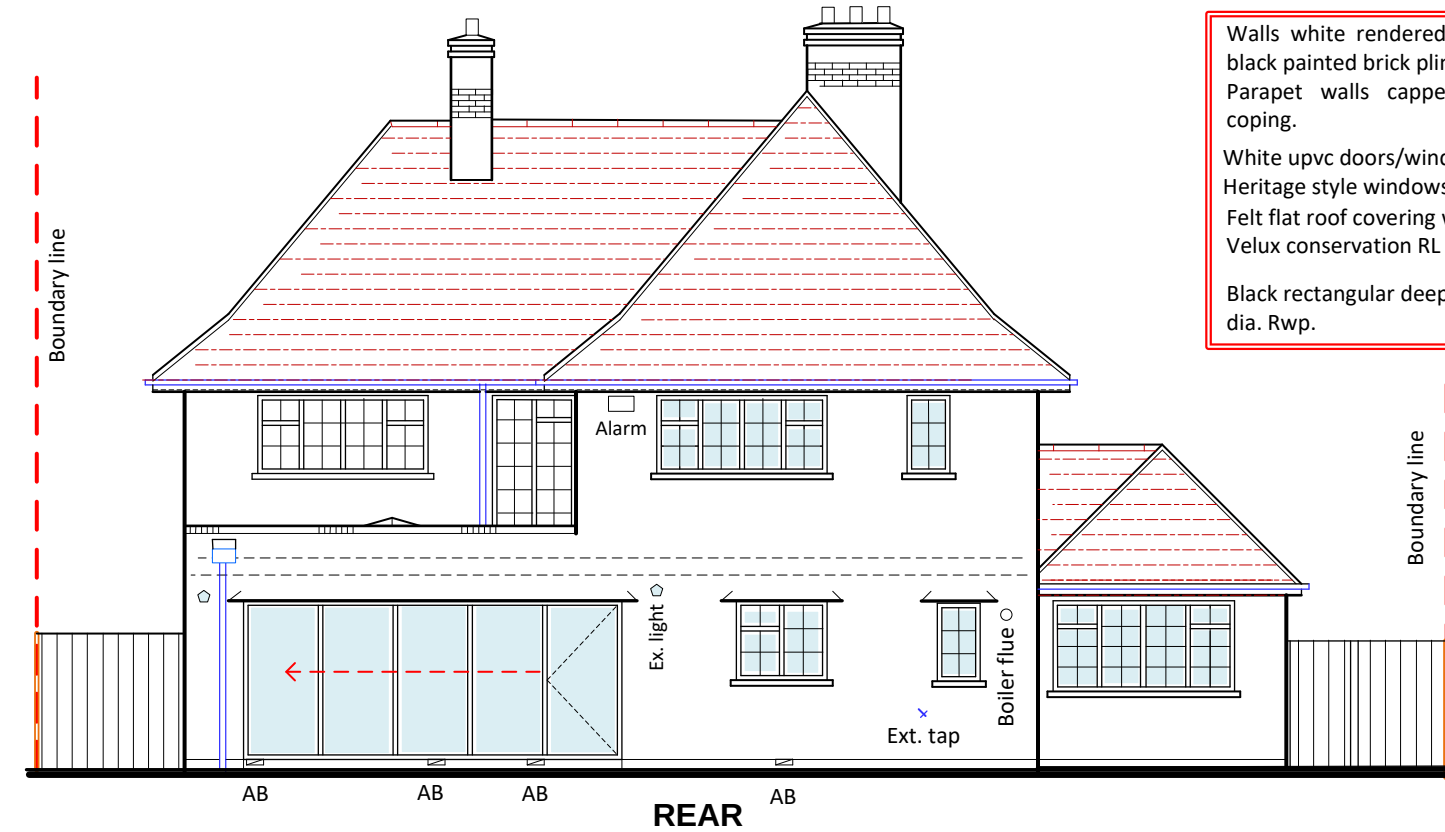

ROSEBURY
Design · Planning · Project Management
8 WOODLAND WAY, BALDOCK, HERTFORDSHIRE, SG7 6LR
T: 07970 277106
E: Rosebury21@gmail.com

Title	16 Cashio Lane, Letchworth GC	Title	Proposed Elevations	Scale	1:100	Date	04.2025	Drawing No.	07/DR/25	Rev	
-------	-------------------------------	-------	---------------------	-------	-------	------	---------	-------------	----------	-----	--