




Scale this drawing for Planning purposes only.
Clients agent to be informed of all discrepancies in dimensions
Contractor to check all dimensions on site
© This drawing is copyright

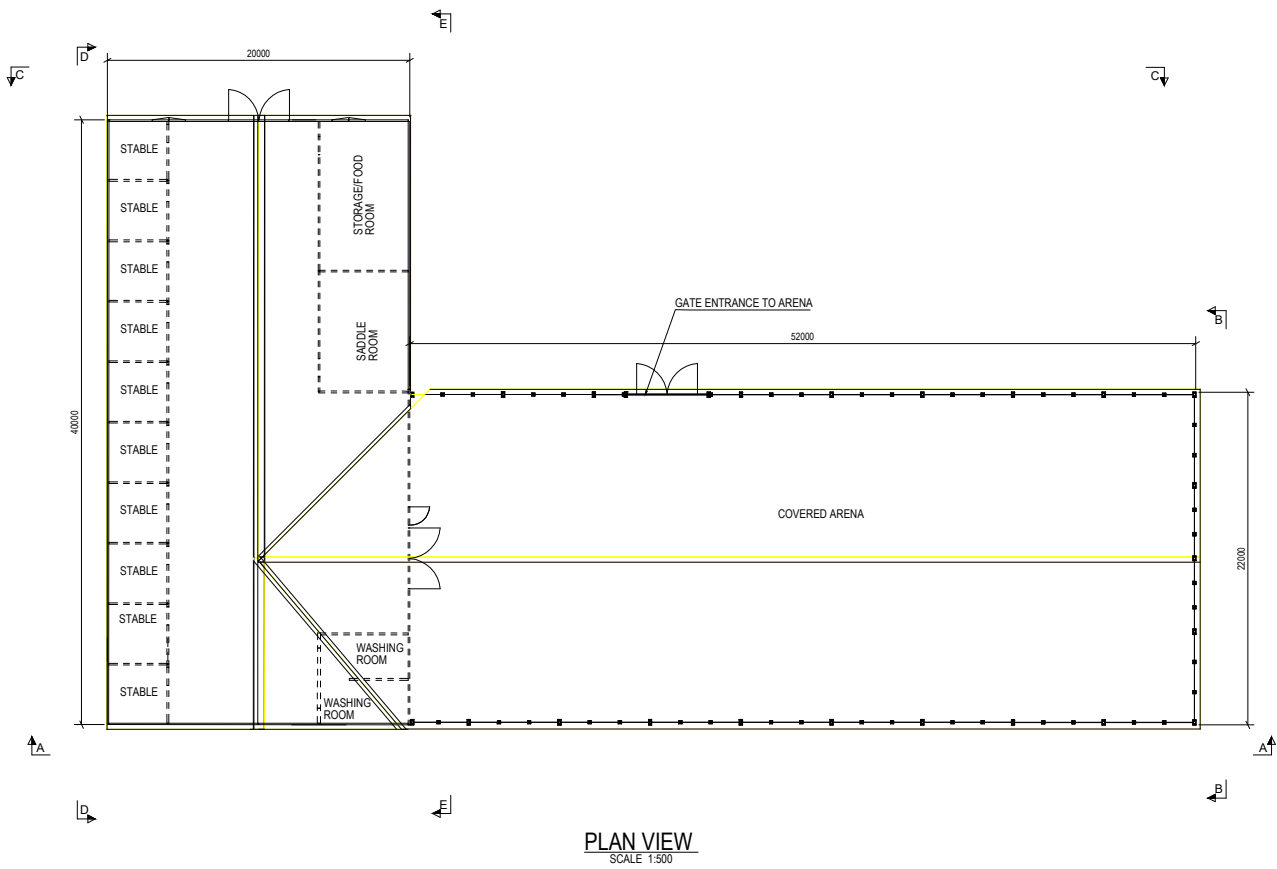


PLAN VIEW
SCALE 1:500

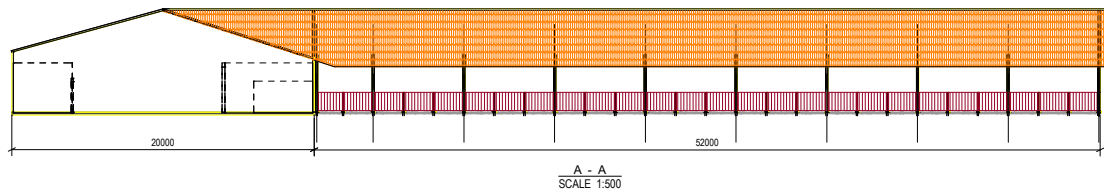


A - A
SCALE 1:500

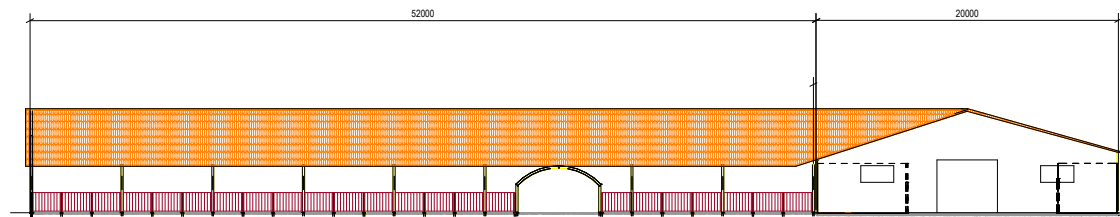


C - C
SCALE 1:500

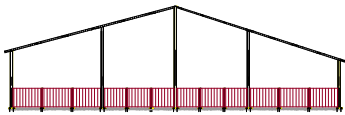


B - B
SCALE 1:500

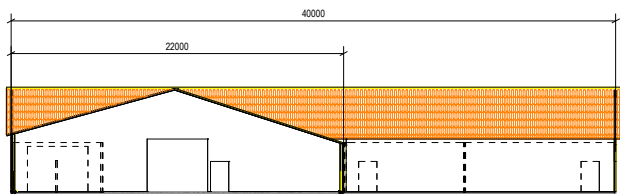

E - E
SCALE 1:500

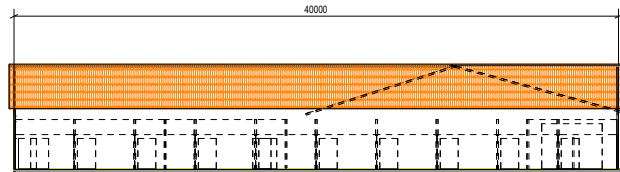

D - D
SCALE 1:500

 

METRE @ SCALE OF 1/500

ORIGINAL A3

D&A Architectural and Structural Designs Ltd



Unit 6, Hall Road, Hemel Hempstead HP27BH Tel: 02085 737 684

CLIENT No Label London

ADDRESS Church Wood,
Three Houses Lane
Codicote, SG4 8TB

PROJECT
Stables & Covered
Arena

DRAWING
Plan & Sections
Details

DATE
22/04/2024

JOB No.
1000

SCALE
1:500

Drawing No.
GA010

REV
0