


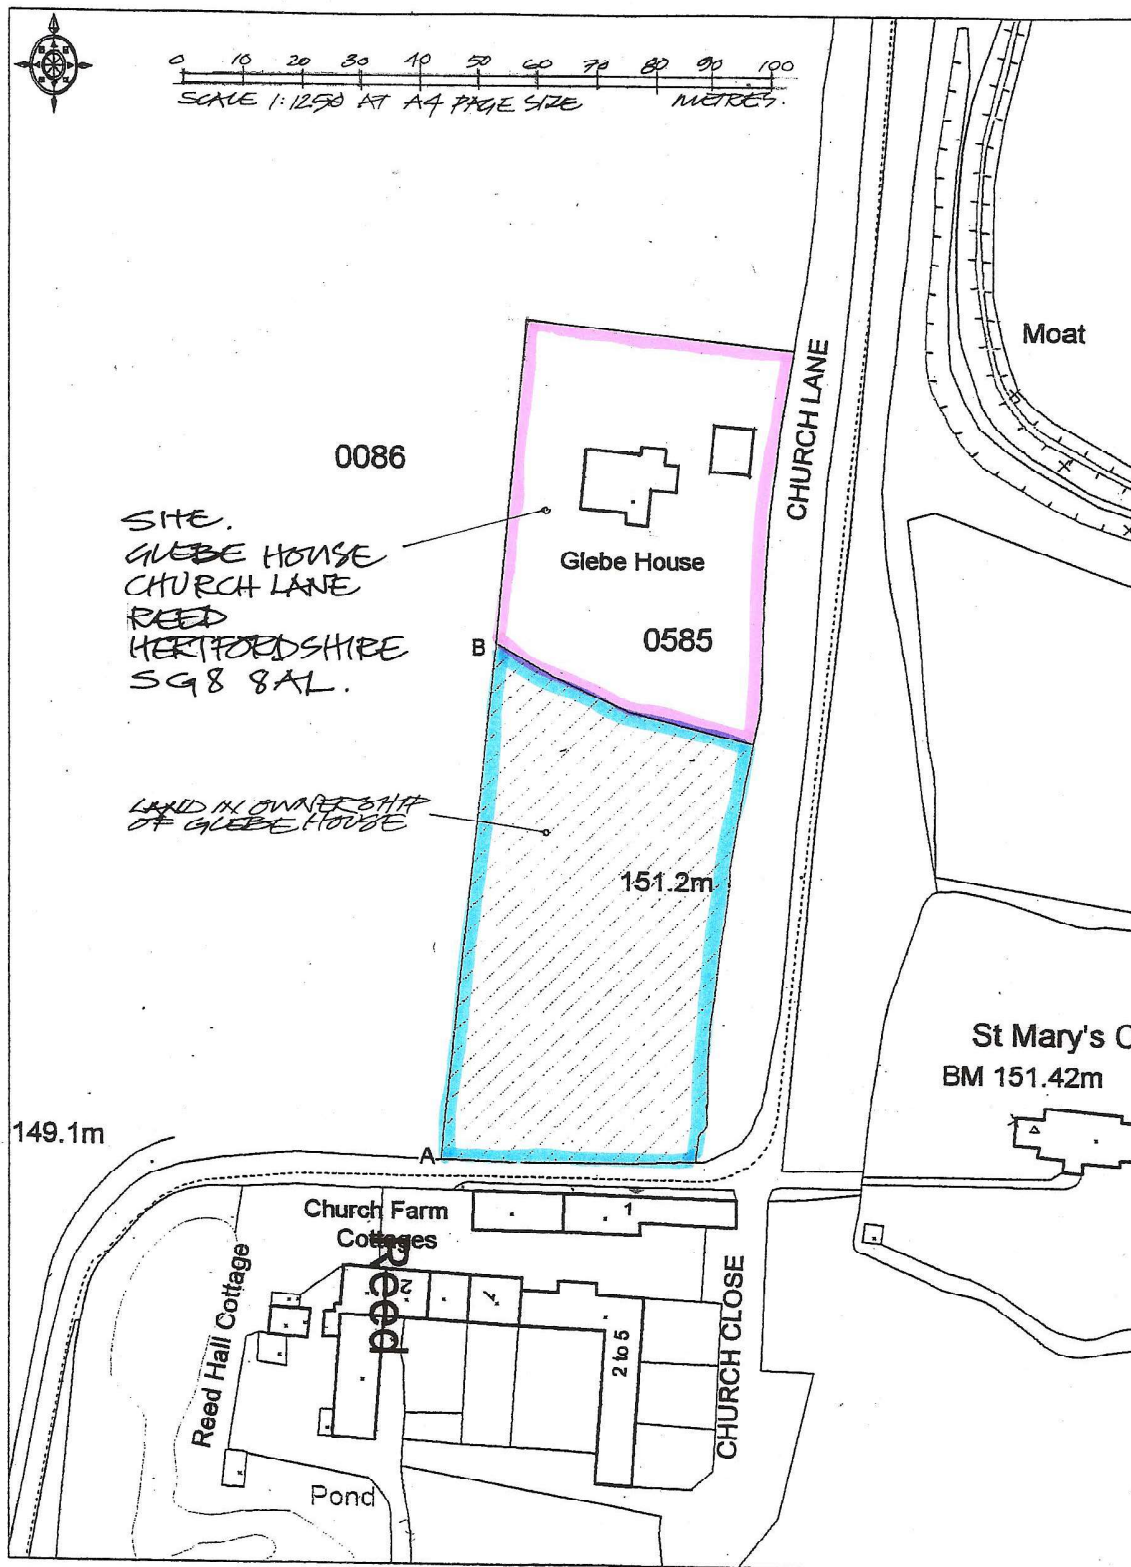

LOCATION PLAN.



Project GLEBE HOUSE CHURCH LANE REED HERTS SG8 8AL	Tim Brading Architect Ltd 3 Harding Way, Histon, Cambridge CB4 9JH Tel: (01223) 232442	Scale 1:1250 (At A4) Job No. 690-01 Date Rev. Date Drwg. No Revision
--	---	--