
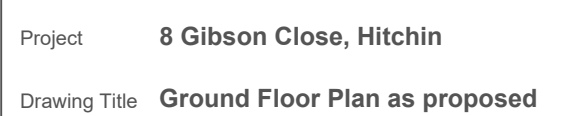


Planning application

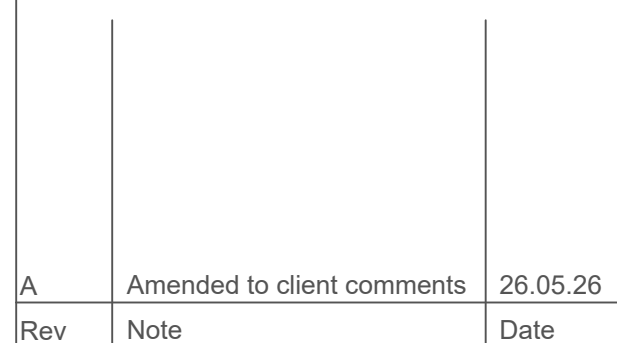

Scale 1:50			
Sheet A1	Drawn By EC	Checked By MW	
Date	Job No.	Drawing No.	Revision
April '26	009 2026	004	A