


[illegible]

Issued for:	
Project Client:	Project No: Project Number
29 Ashfield Drive	Dwg No: A101
	Rev:
Drawing:	Scale: 1 : 50 @A1
Existing Elevations	Drawn By: Date:
	Author
	Checked By: Date:
	Checker

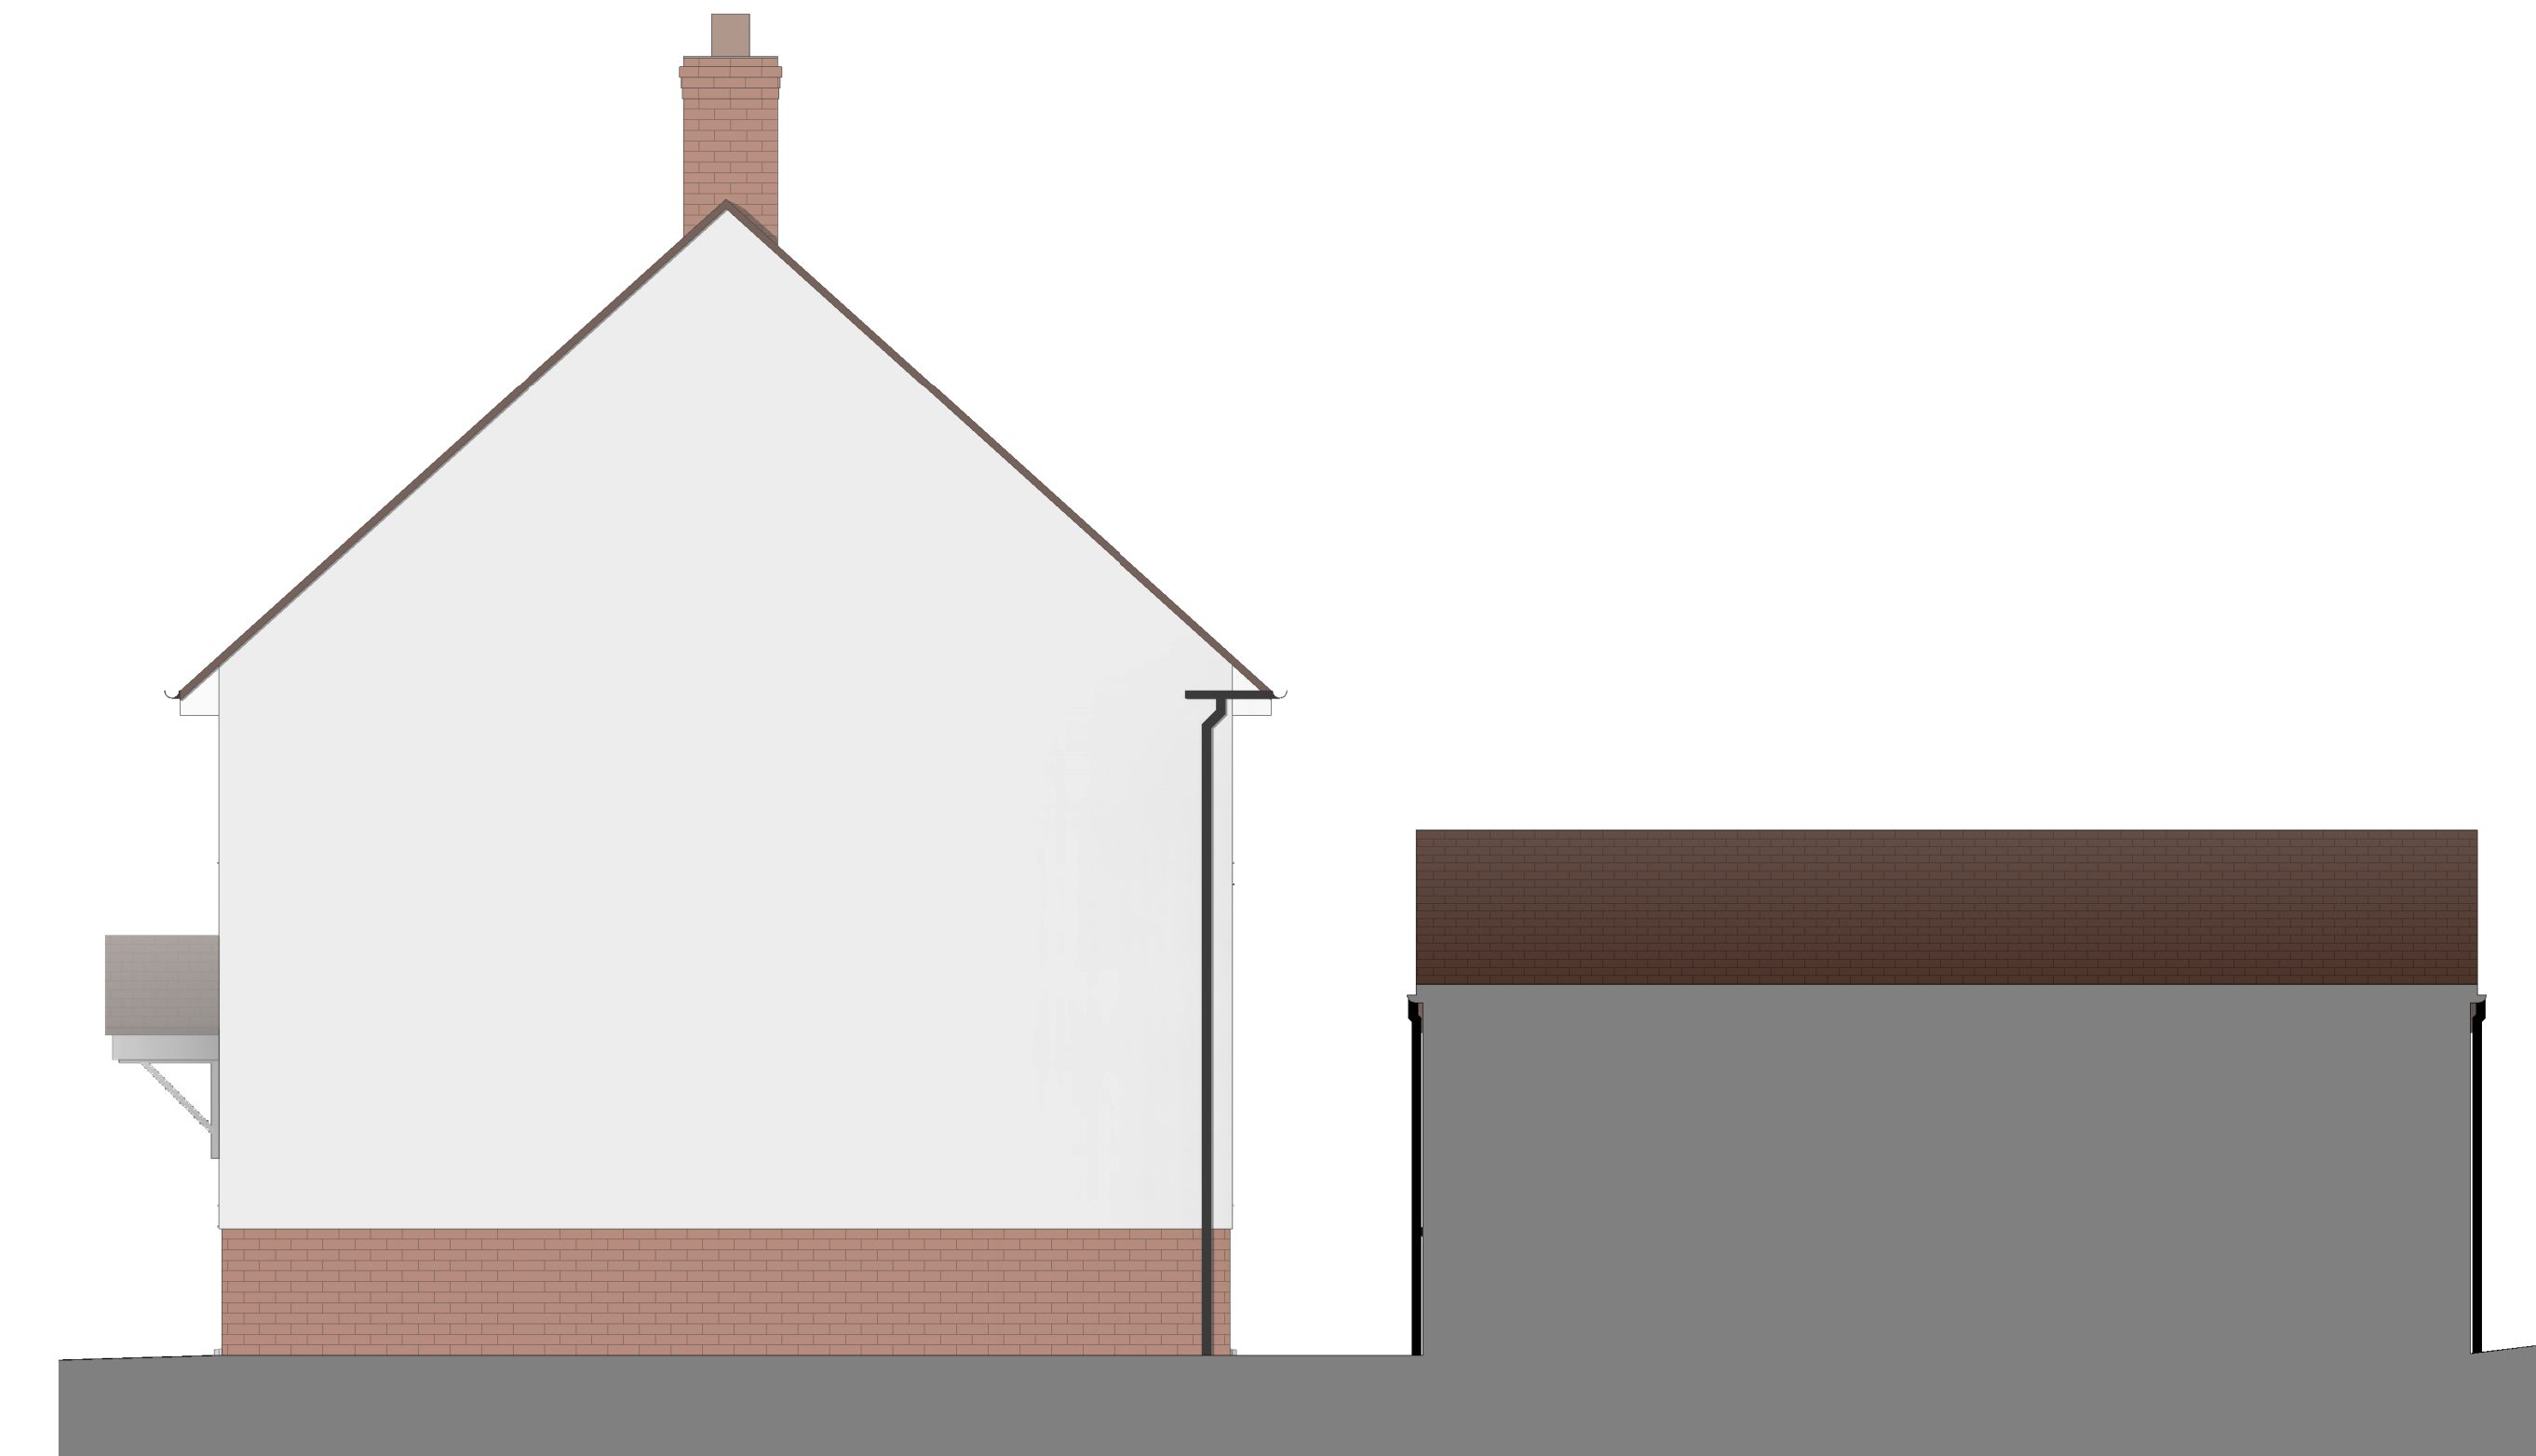

D.Chandler Architectural Design Ltd
Devonshire Business Centre, Works Rd, Letchworth, SG6 1GJ
Tel : 07901 864 742 - Email : daniel@dchandlerarchitectural.org