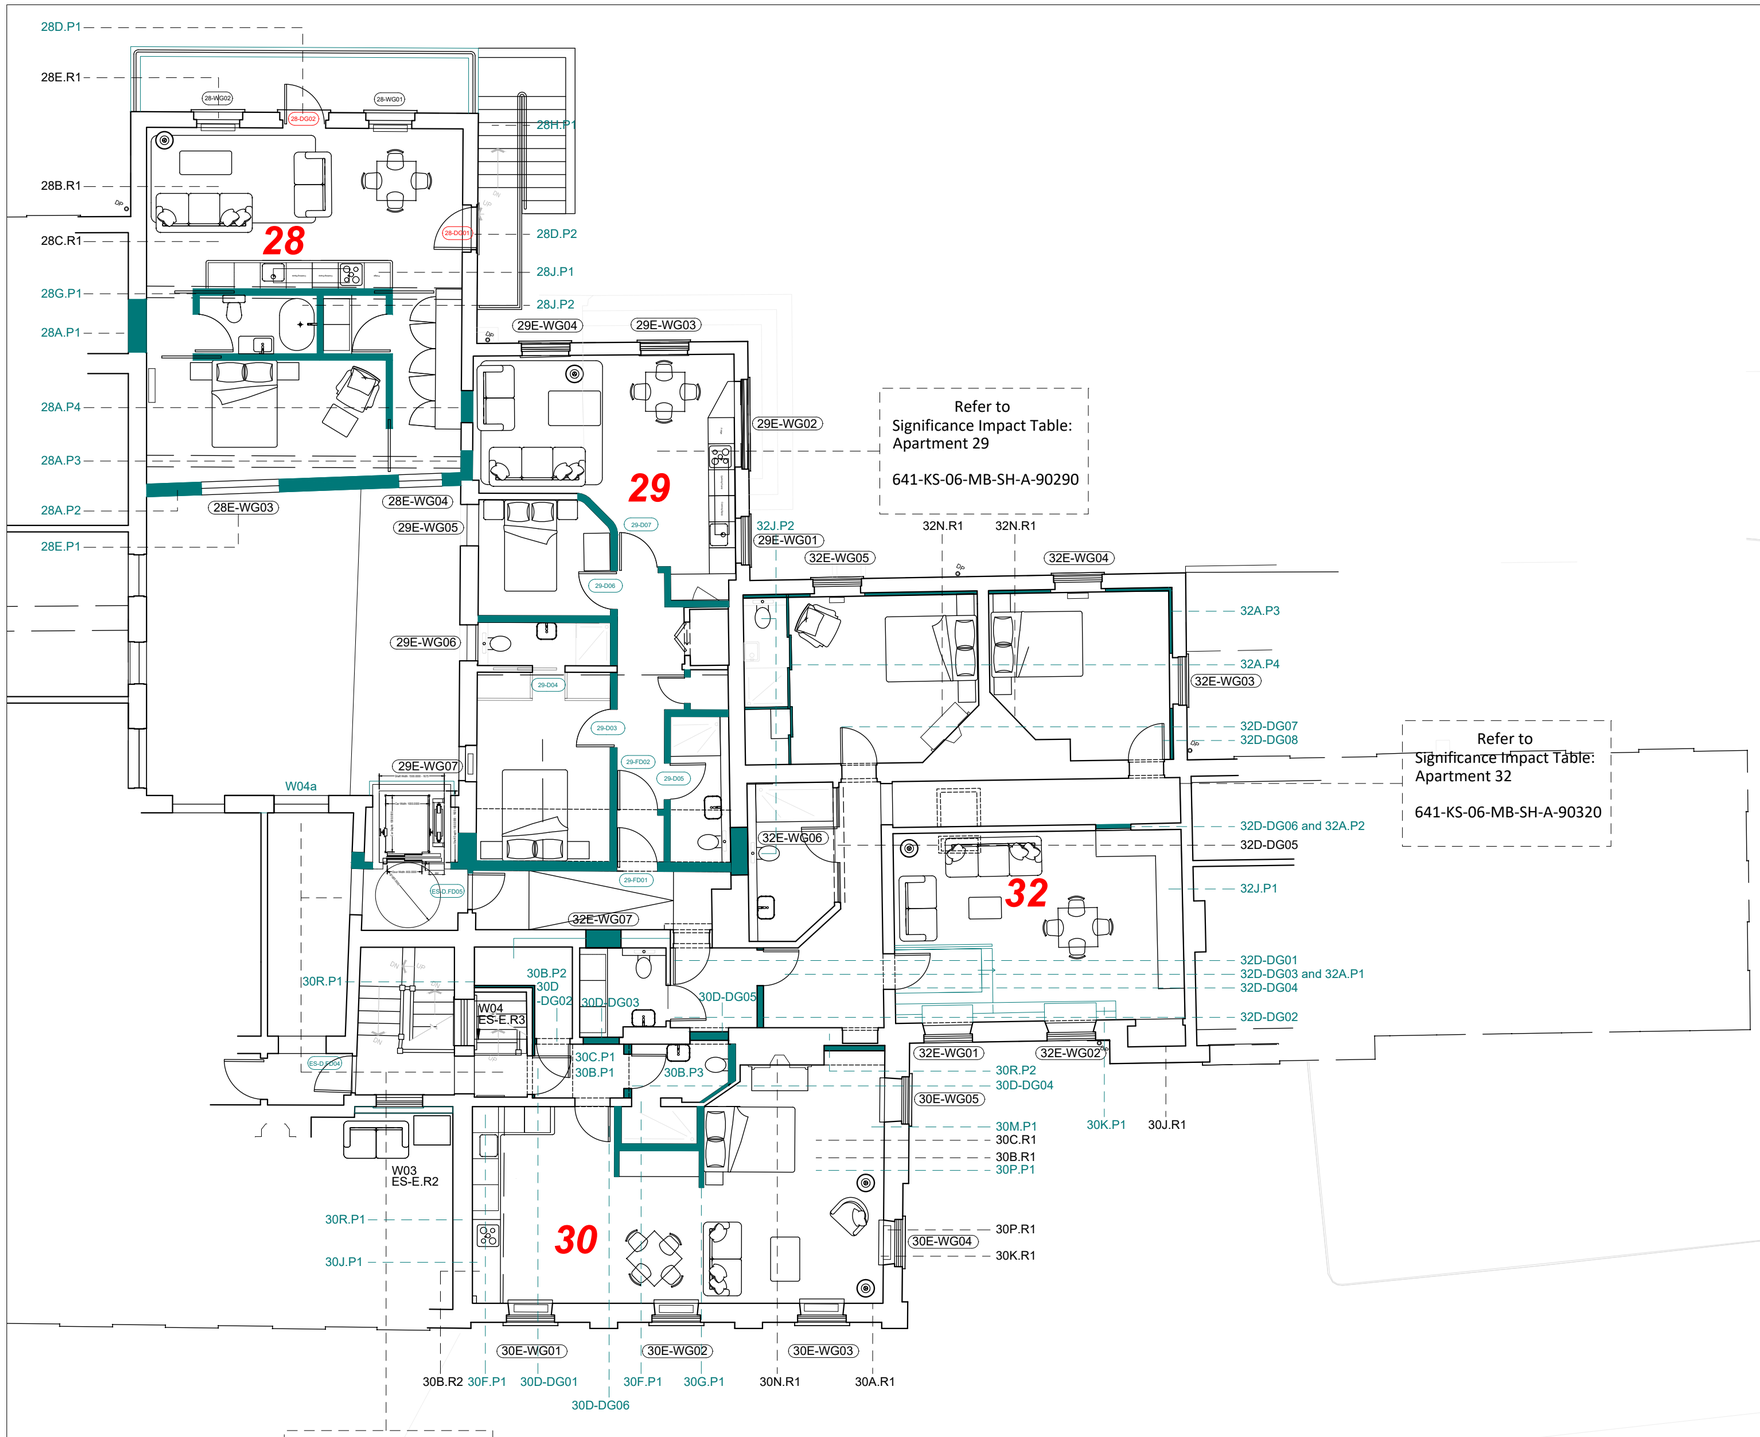

DO NOT SCALE OFF THIS DRAWING
DO NOT SUBSTITUTE ANY OF THE PRODUCTS OR MATERIALS.

1. This is a planning drawing and is intended for this use only; it must not be used for construction.
2. All dimensions are in MM and should be checked on site prior to commencement of work; do not scale off this drawing.
3. This drawing is to be read in conjunction with all other relevant information.
3.Discrepancies between drawings and information to be referred to Architect without delay.

Please also refer to the following drawing sets:
[01]-MB-DR-A-02040 - Demolitions
[03]-MB-DR-A-12040 - GA Plans
[30]-MB-DR-A-02040 - Phasing

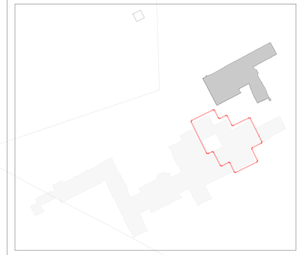

Apartment No.	Name
28	Refectory
29	Kitchen
30	Servants' Hall
32	Safe

Revision	Description	Date
P04	KPT Planning Amendment	15.07.24
P03	KPT Planning Issue	11.07.24
P02	KPT Preliminary Issue	28.06.24
P01	Initial Issue	30.04.24

0 5m

AY PILSBURY THOMAS ARCHITECTS
SCABAL
HONEYLANDS RADWINTER SAFFRON WALDEN ESSEX
CB10 2TJ 01799 599208 | info@kpt.co.uk | kpt.co.uk

Client
The Door UK Ltd

Project
Temple Dinsley
Preston, Hitchin,
Hertfordshire, SG4 7RT

Drawing title
Proposed GA Plans:
Main Building:
Level 0: East Annexe

Purpose of issue
Planning

Job no.	Status	Scale @ A2
641	**S0**	**1:100**

Drawn by	Checked by
RH	**-**

Date	Revision
29.04.24	**P04**

Drawing number
641-KS-03-MB-DR-A-12040