© Copyright Rock Townsend Limited

All dimensions to be checked on site prior to commencement of work
Rock Townsend Limited to be notified of any omissions or errors

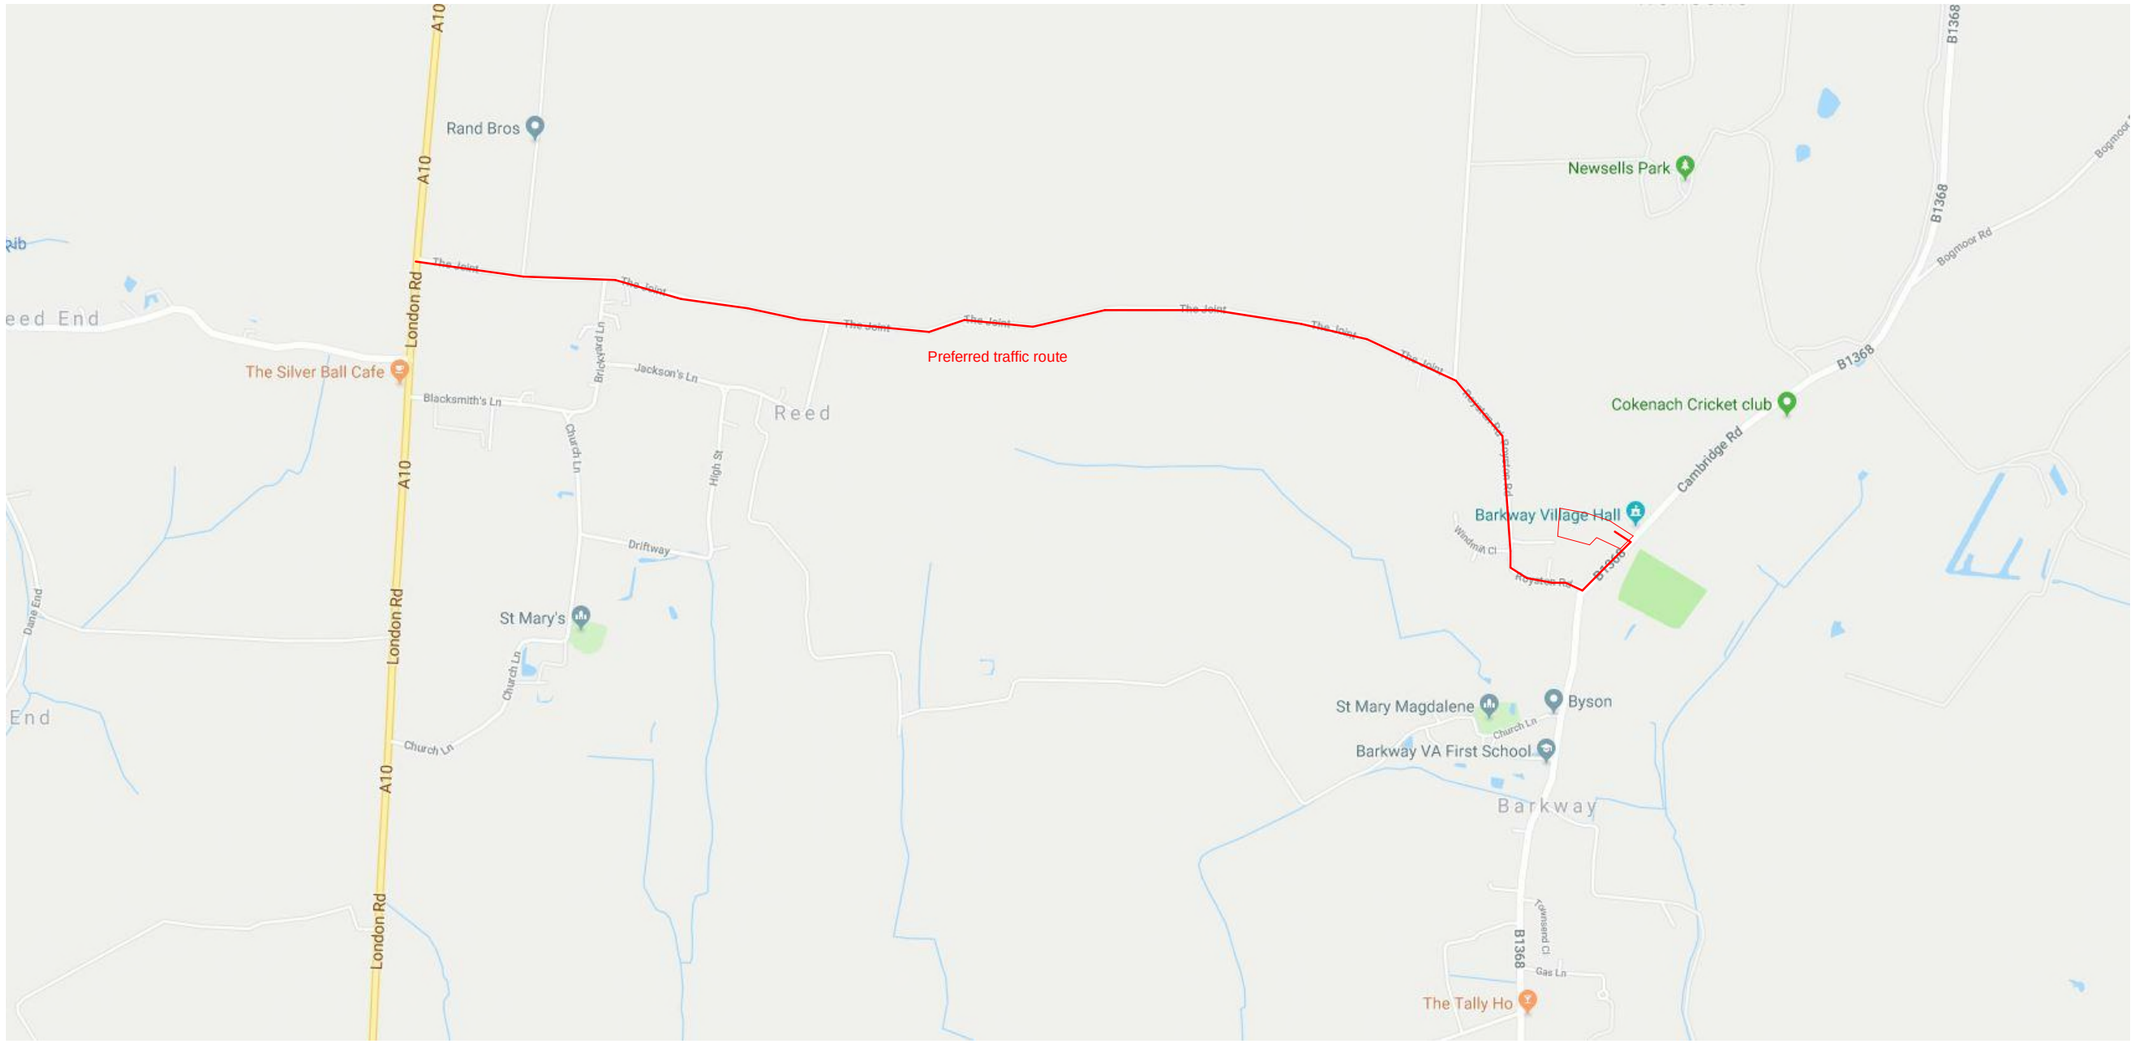

REVISION DATE/DRAWN

Key Plan

The Old School, Exton Street, London SE1 8UE
rocktownsend.co.uk
020 7261 9577

PROJECT	CAMBRIDGE ROAD BARKWAY		
DWG TITLE	CONSTRUCTION TRAFFIC PLAN		
DATE	12/14/17	DRAWN	
SCALE	NTS	@ A3	CHECK
STATUS	PLANNING		
JOB NO.	RT17108		
DRAWING NO.	163	REVISION	PL1

Rock Townsend