


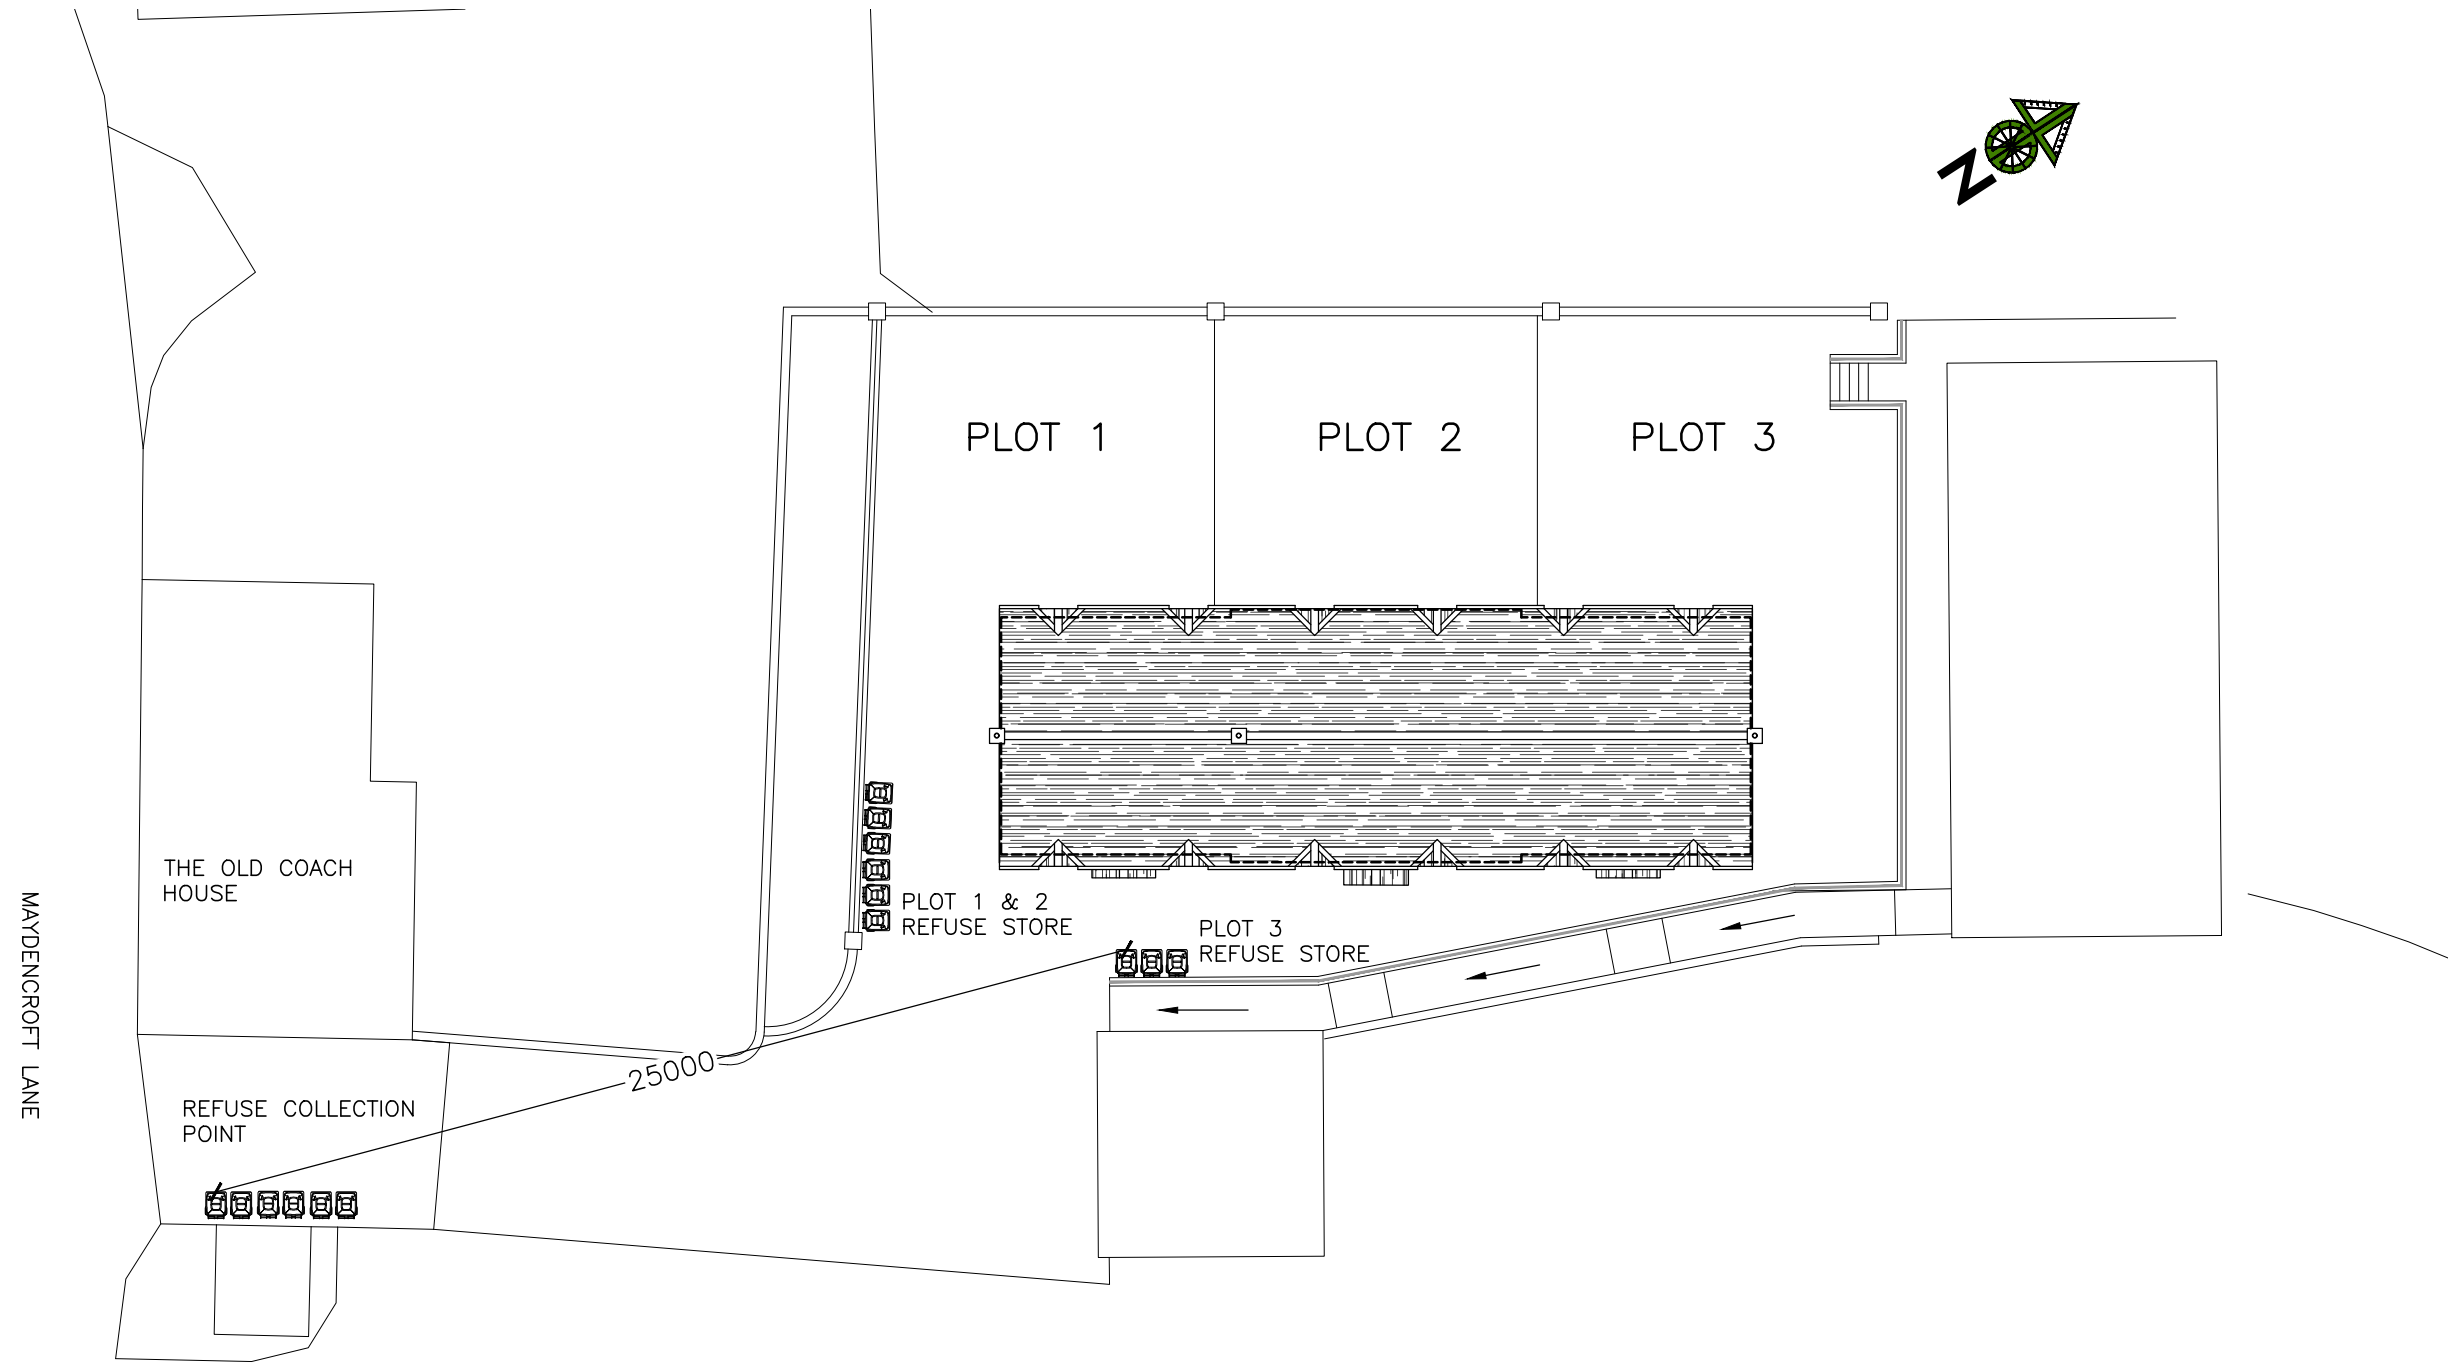

REFUSE COLLECTION PLAN (1:200)



NOTES AND REVISIONS

All stated dimensions must be verified on site. Lobs Design must be advised of any discrepancies.
This drawing must be read together with the specification/Bill of Quantities and related drawings.

This drawing is for the purpose of obtaining Planning & Building Regulations Approval only. Should the contractor use them to build from then they assume full responsibility for the design.


REV	DESCRIPTION	DRWN	CHKD	DATE

Client
Highacre (Cambridge) Ltd
Land Adjacent to Gosmore Nursing Home, Hitchin Road, SG4 7QH

Project
Proposed New Terrace of 3 No. Two Bed Cottages

Drawing Title
Refuse Location Plan

Scale As Shown	Date Aug 2024	Drawn ipl	Checked
Project No LD614A	Drawing No NMA06	Revision	

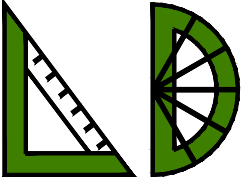

LGCHF Garden City
Heritage Awards
Winning Designer

Lobs Design
Architectural Services
Devonshire B.C.
Works Road,
Letchworth Garden City
Hertfordshire, SG6 1GJ
T: 01462 488212
M: 07960 006077
E: info@lobs-design.co.uk