


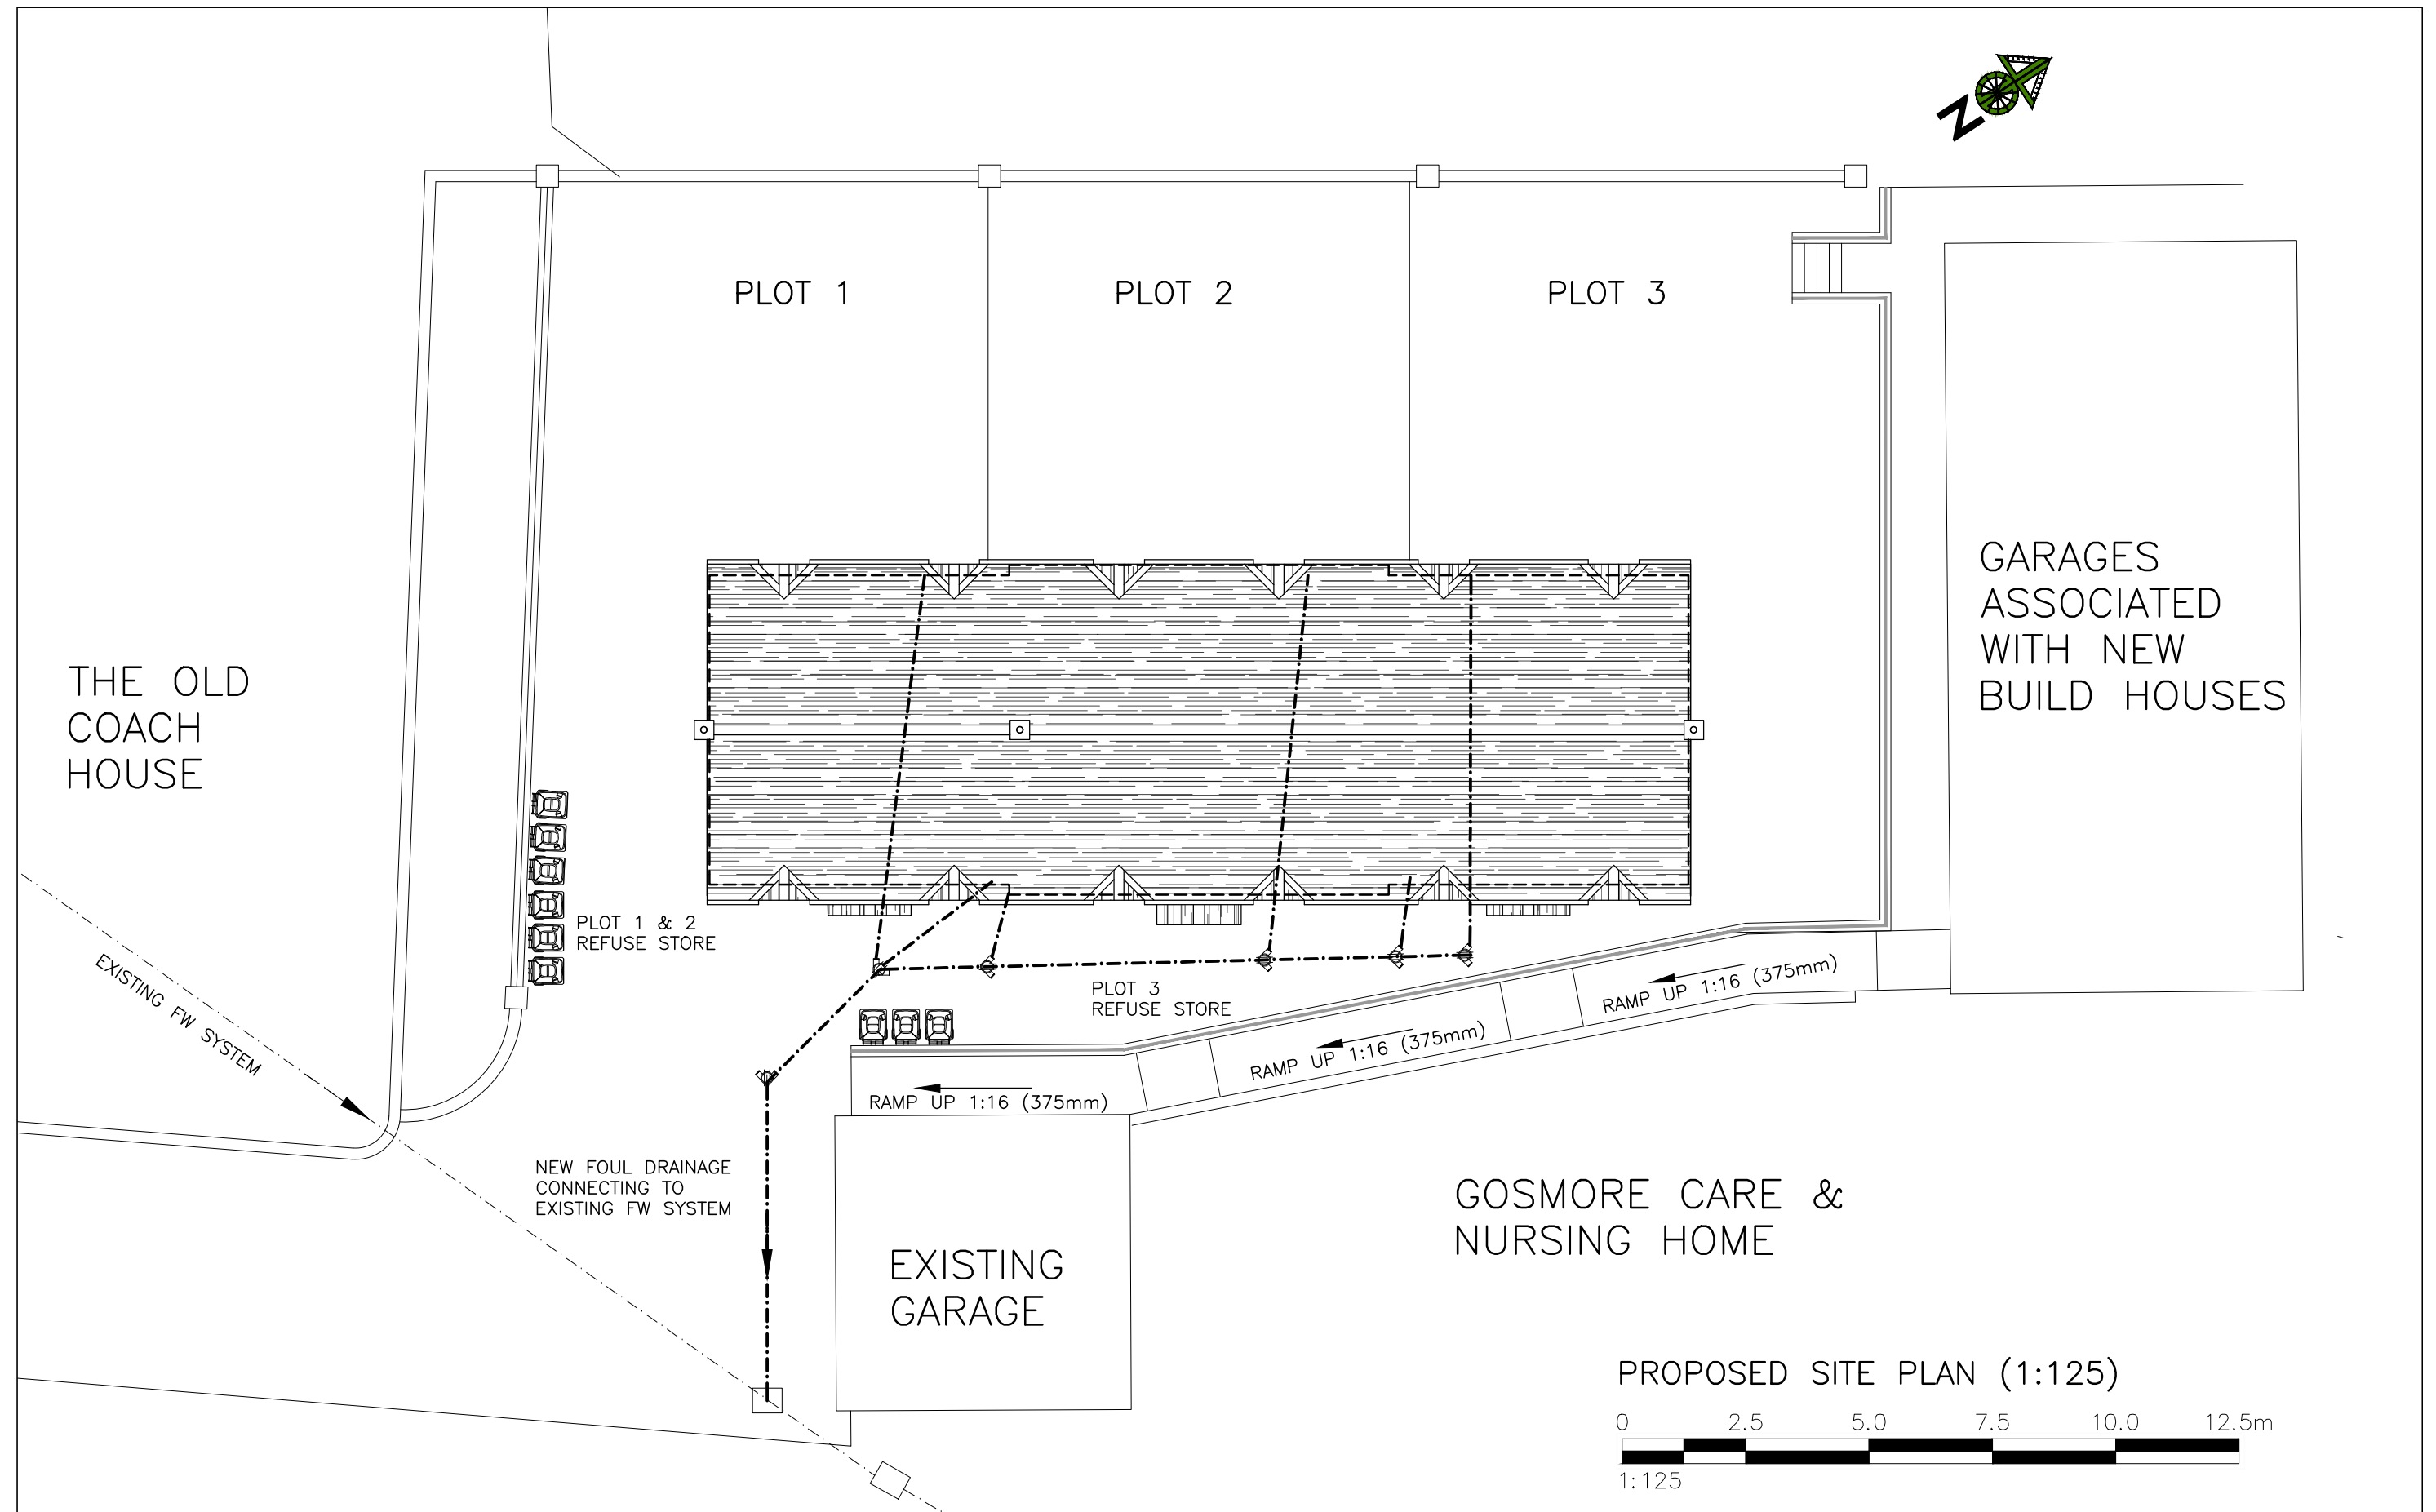

| REV | DESCRIPTION | DRWN | CHKD | DATE |
|-----|-------------|------|------|------|
|     |             |      |      |      |

**Architectural Services**  
**Devonshire B.C.**  
**Works Road,**  
**Letchworth Garden City**  
**Hertfordshire, SG6 1GJ**  
**T: 01462 488212**  
**M: 07960 006077**  
**E: [info@lobs-design.co.uk](mailto:info@lobs-design.co.uk)**