Copyright retained in accordance with the copyright, design, and patents act 1988.


Dimensions to be checked on site.

CDM Regulations 2015

Principal contractor to plan for mitigation measures in response to hazards. CDM Regulations require that **all** projects are to;

- **Have workers to be competent and are suitably skilled for the work they carry out;**
- **Contractors to provide appropriate supervision, instruction and information to all on site workers to provide a safe working environment;**
- **Have a written construction phase H&S plan**

Worcester Lloyd are appointed as `Designer` only, unless a written appointment has been completed for the formal appointment as `Principal Designer`. If Worcester Lloyd has been appointed as `**Principal Designer**` then refer to 'Pre-construction information pack' for design health and safety information for this project.

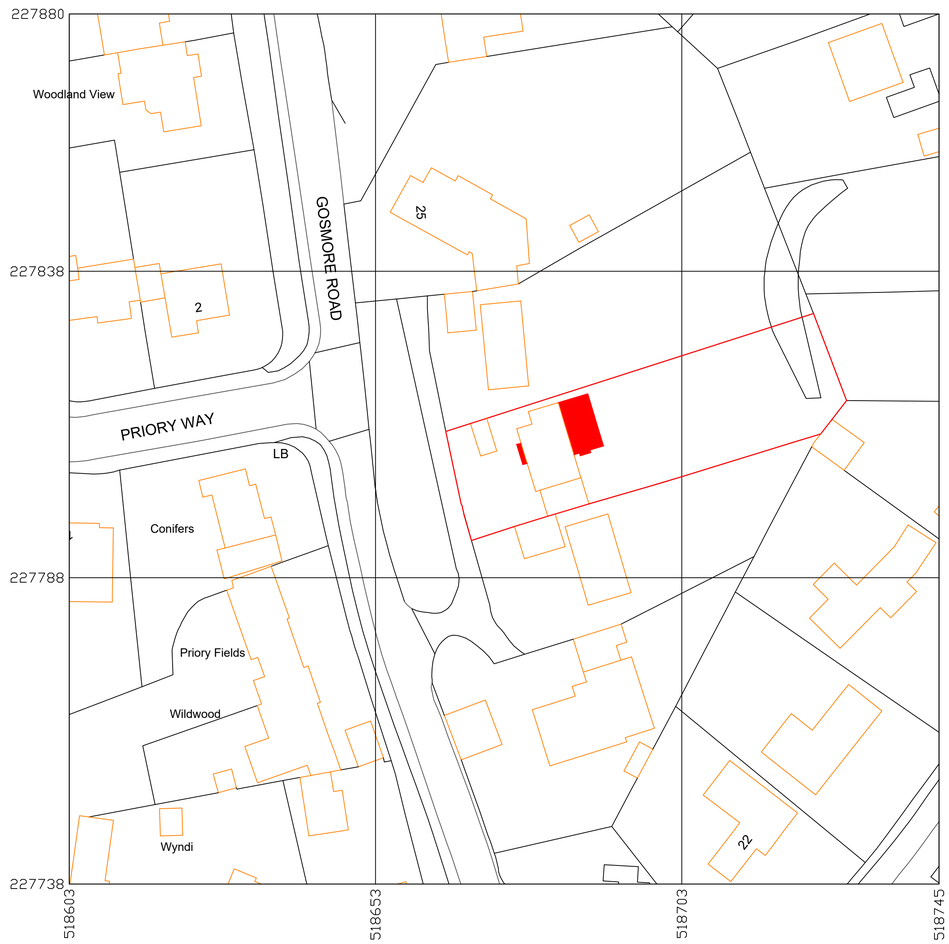

BLOCK PLAN AS PROPOSED 1:500



SITE LOCATION PLAN 1;1250

Planning application

1:50

1m 0 1m 2m 3m 4m 5m

Rev	Note	Date

WORCESTER LLOYD
ARCHITECTS & ENGINEERS
Derby Office: 01332 498 770
Hitchin Office: 01462 226 308
www.worcesterlloyd.co.uk
RIBA Chartered Practice

Project	**29 Gosmore Road, Hitchin**
Drawing Title	**Site layout as proposed - Option A**
Scale 1:100	
Sheet A1	Drawn By MW Checked By

Date	Job No.	Drawing No.	Revision
Dec '25	151 2025	009	-