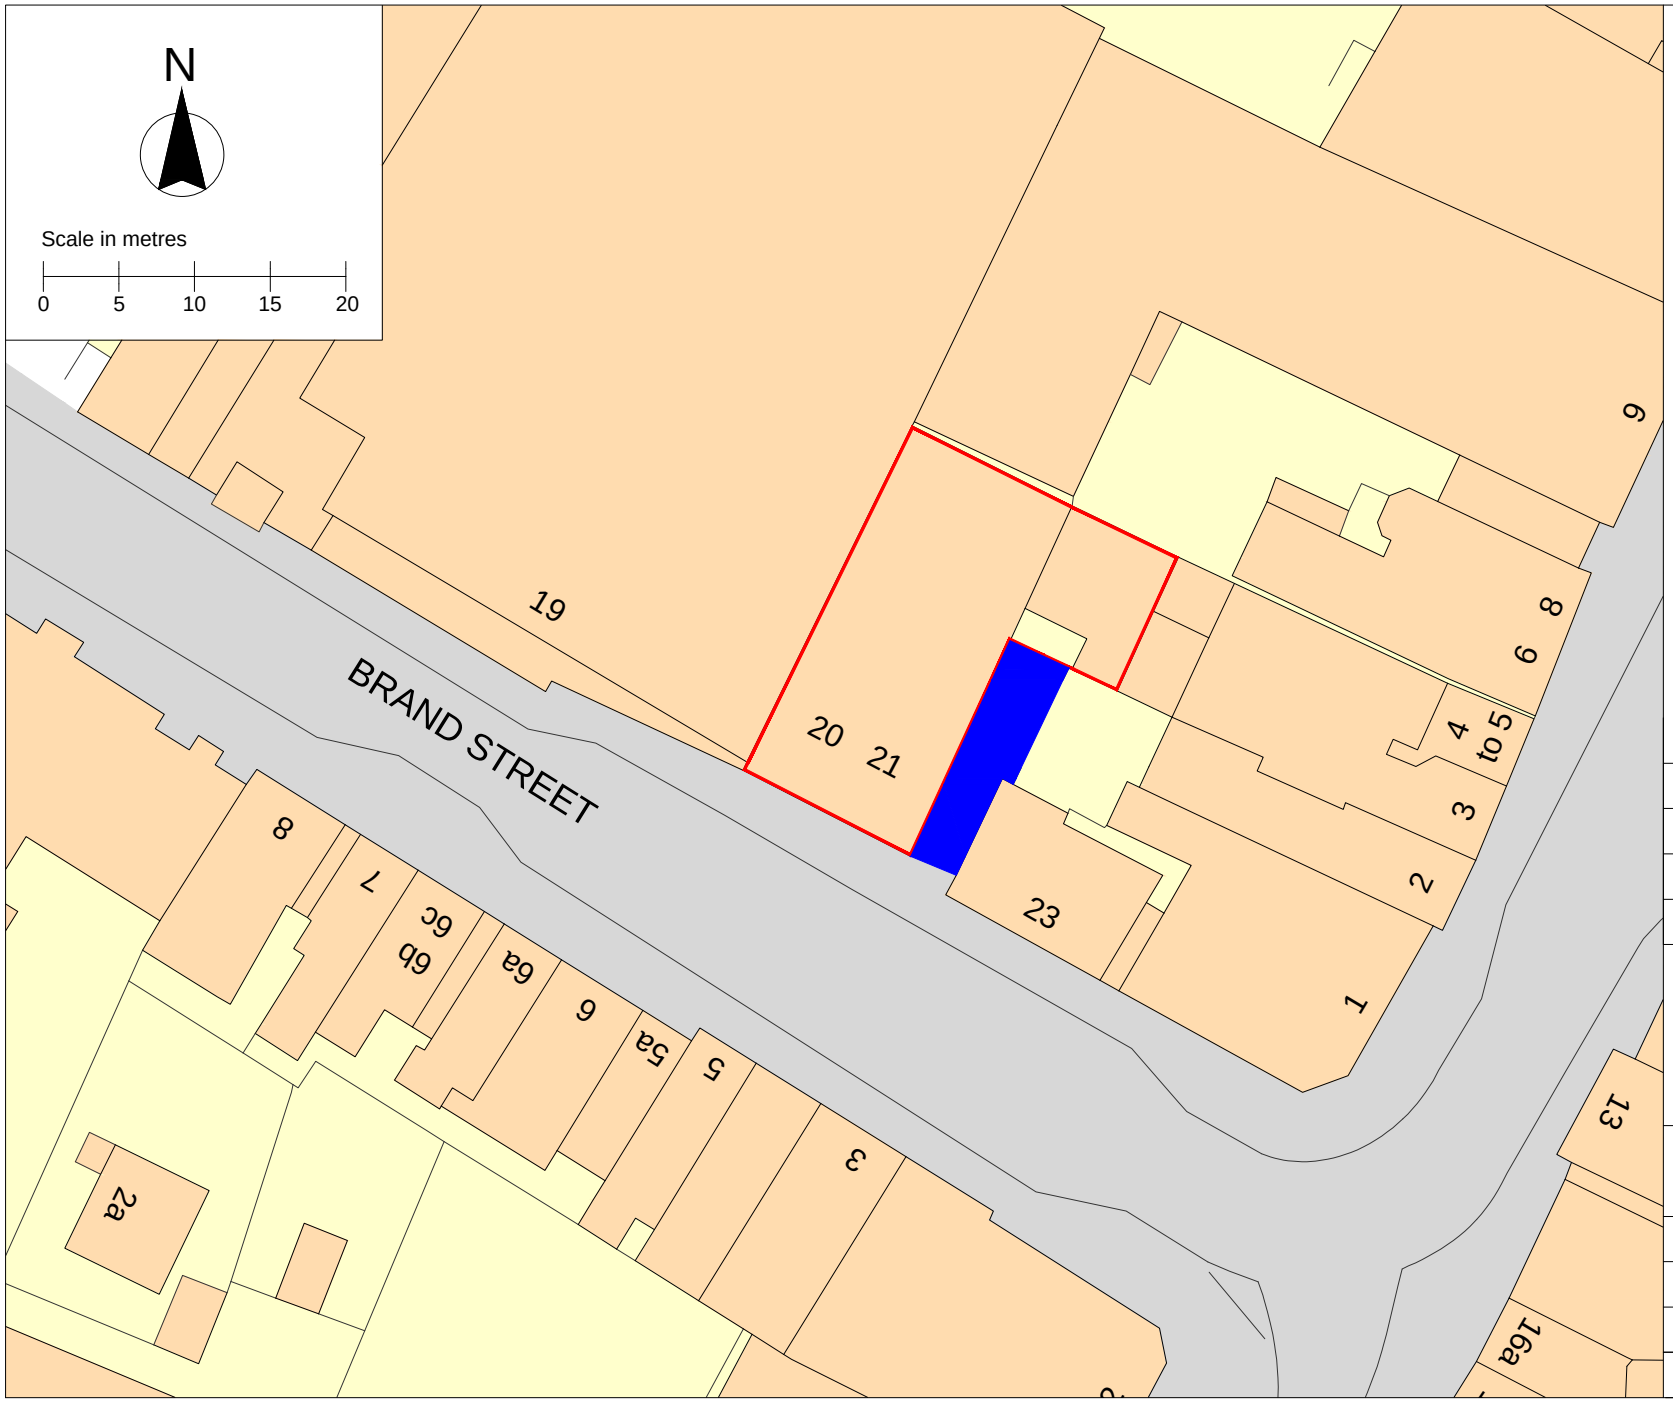

Notes

Rev.	Date	Description

DESIGN DYNAMICS
The Studio, 8 Willow Walk, Welwyn, Herts. AL6 9SQ
Tel: 01438 718274 Fax: 01438 718 274

Title
21 Brand Street
Hitchin
Herts. SG5 1JE

Description
GROUND FLOOR : PLAN 1

Approved By

Scale	Issue Date	Drawn By
1:500 @ A4	23/01/18	p.s.

Drawing No.
RC-21BRND-02

Revision