


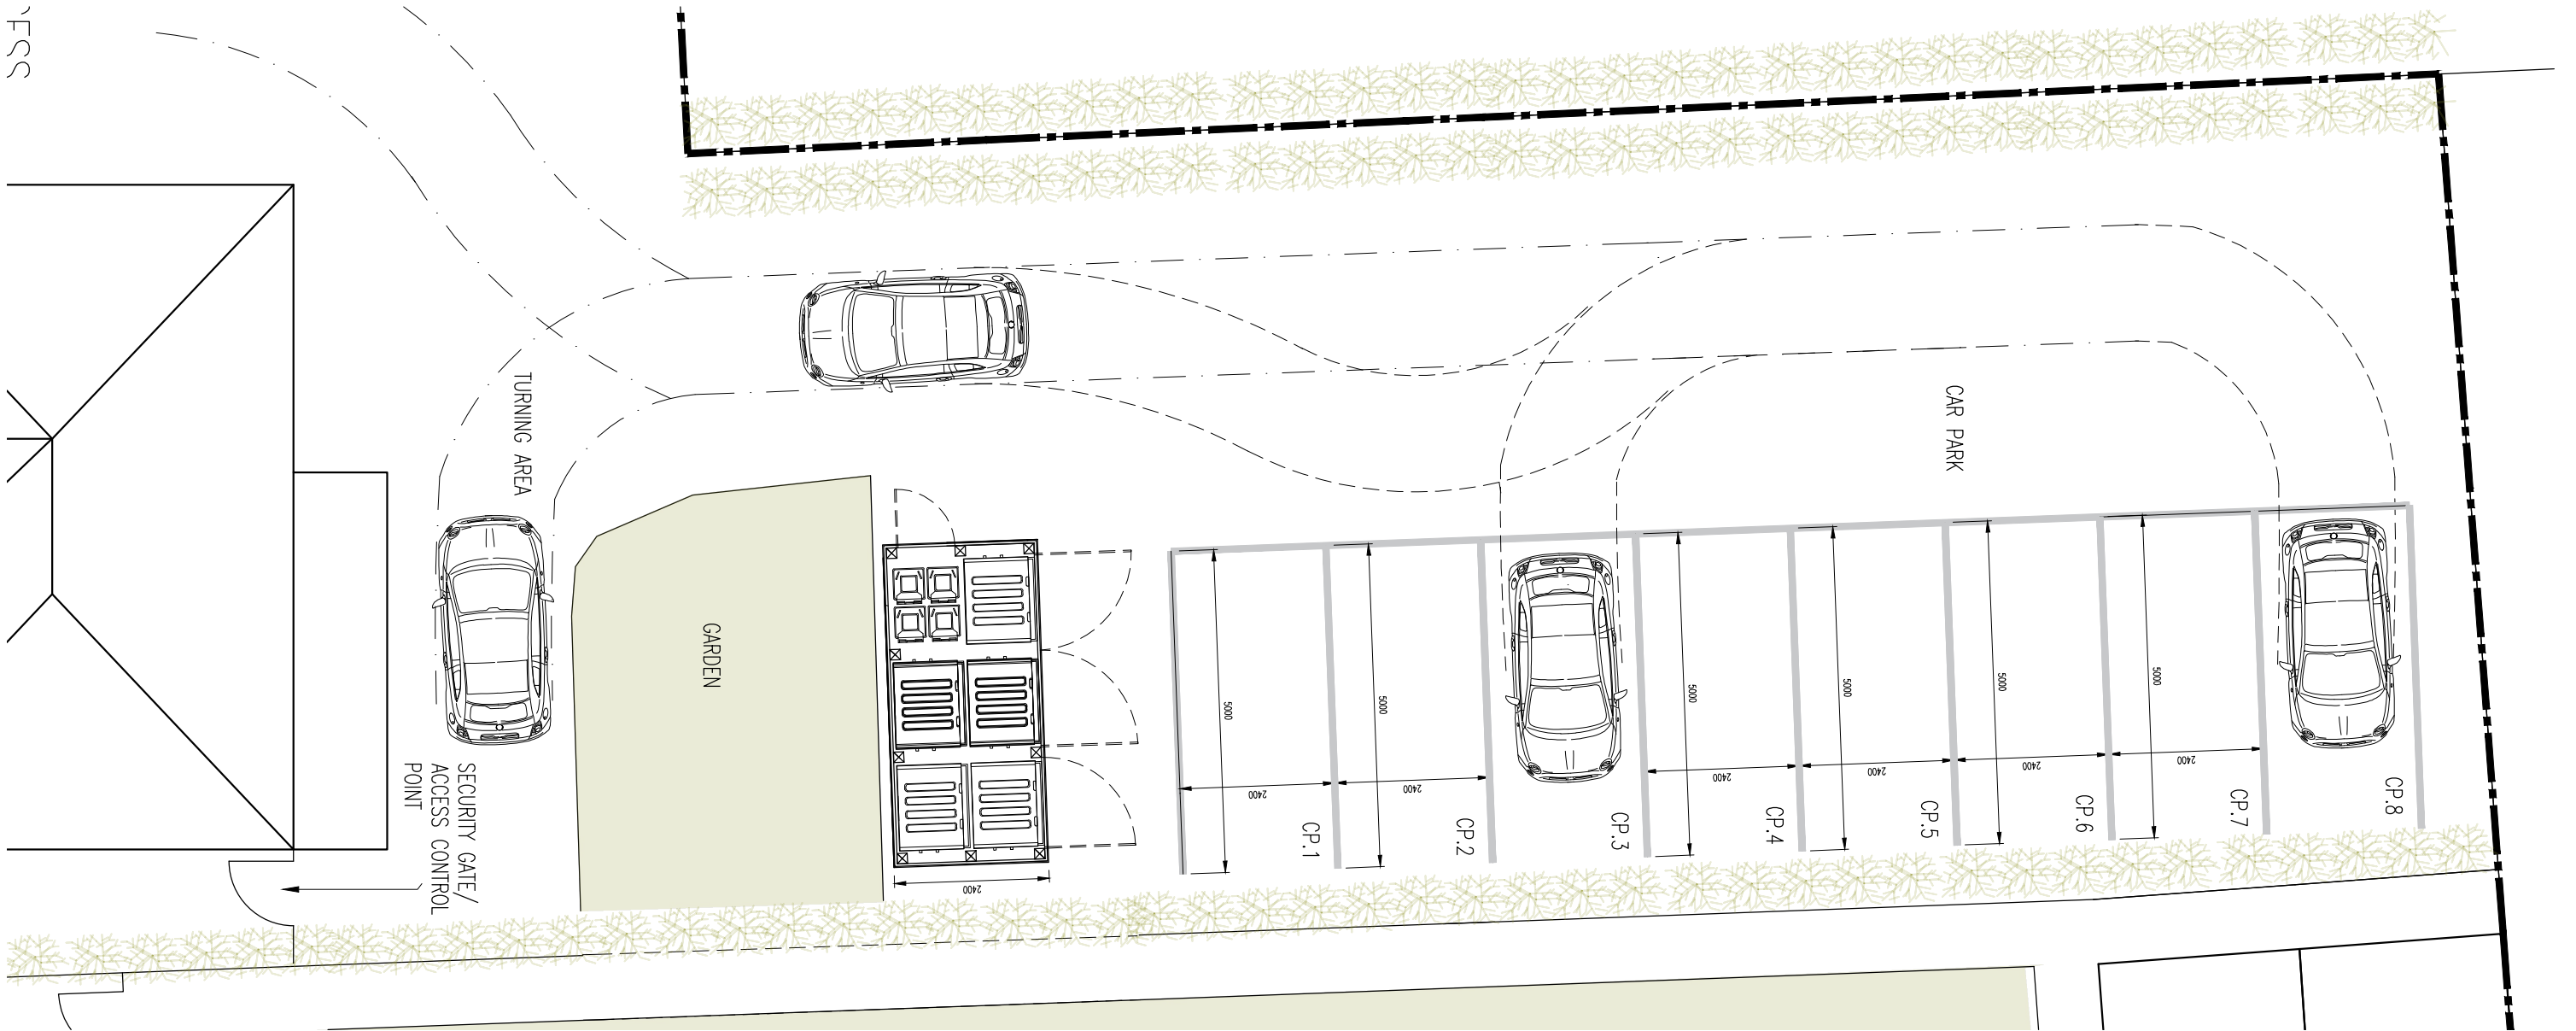


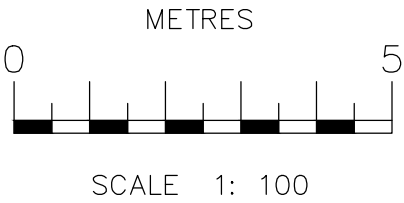

PROPOSED VEHICULAR PARKING MANEUVERING PLAN- 1:100

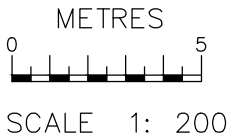

PROPOSED GARDEN (AREA m2) ALTERATION PLAN - 1:200

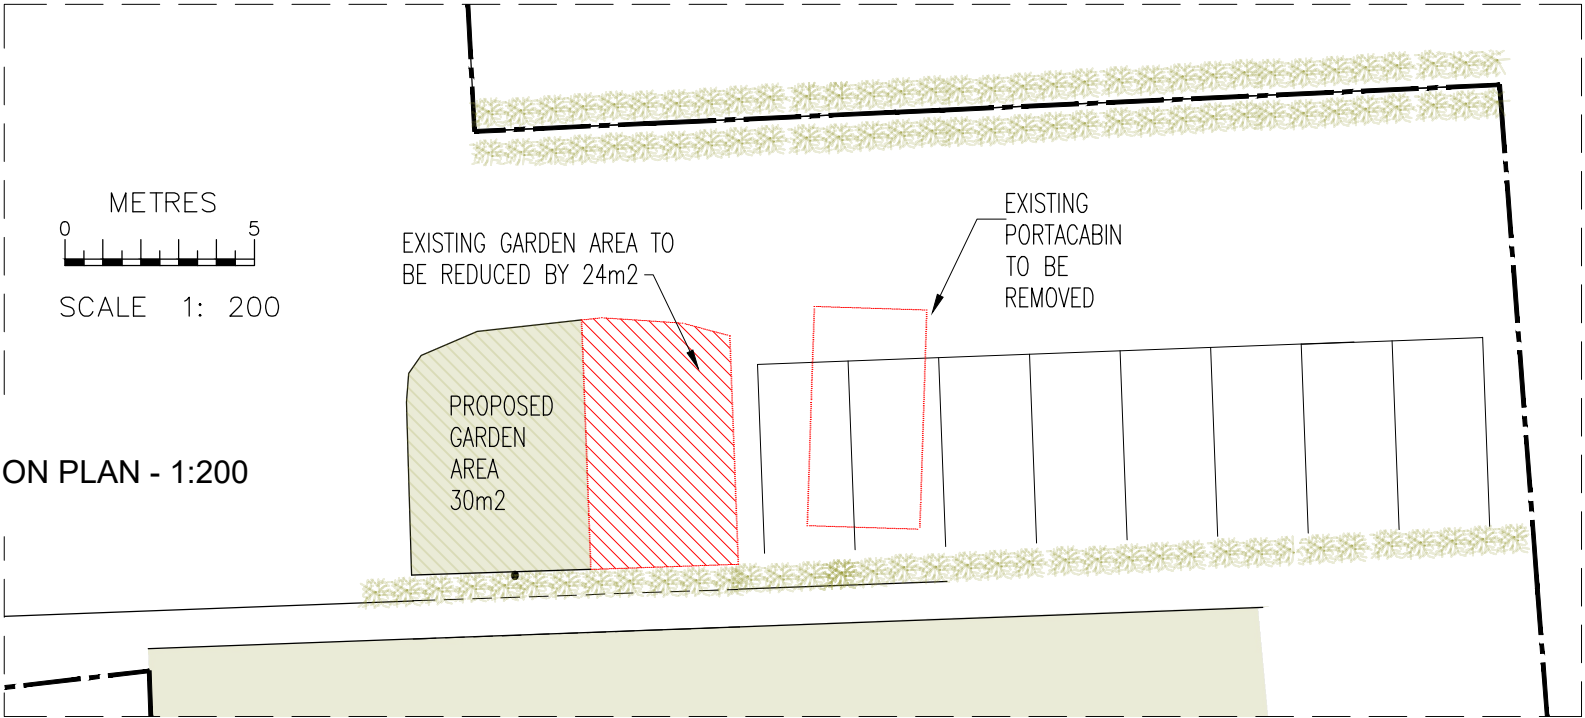

© COPYRIGHT OF ARCHITECT ALL DIMENSIONS TO BE CHECKED ON SITE AND NOT SCALED FROM THIS DRAWING. ANY DISCREPANCIES FOUND ON SITE TO BE REPORTED TO THE ARCHITECT PRIOR TO CONSTRUCTION. PARTY WALL AGREEMENTS AND C.D.M. REGULATIONS ALL AT THE CLIENTS RISK. COMMENCEMENT OF WORK ON SITE PRIOR TO LA PLANS APPROVAL IS ENTIRELY AT THE OWNERS RISK.		
Rev	Amendment	Date:

Office 1
First Floor
1 Market Hill
Royston
Hertfordshire
SG8 9JL
e: cb.architect@outlook.com
t: 07908739837

Status:	PRELIMINARY / PLANNING
Client:	GRAND PARK HOMES LTD
Site Address :	42-44 KNEESWORTH STREET_ROYSTON_SG8 5AQ

Drawing Title:	PROPOSED VEHICULAR PARKING		
Drawing By:	CB	Date:	15/12/25
Drawing Reference:	ROY/CB/25/301	Revision:	Scale: 1:100,1:200