

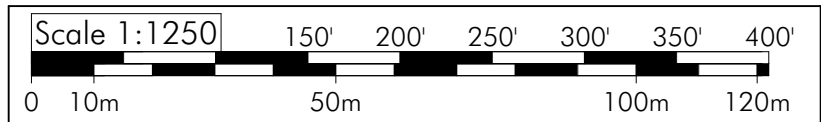


Do not scale from this drawing - All dimensions are to be checked on site and any discrepancies to be reported to the architect before construction commences.
If in doubt ask. © This design remains the property of Brook Morton Architecture and may not be copied without written authorisation.

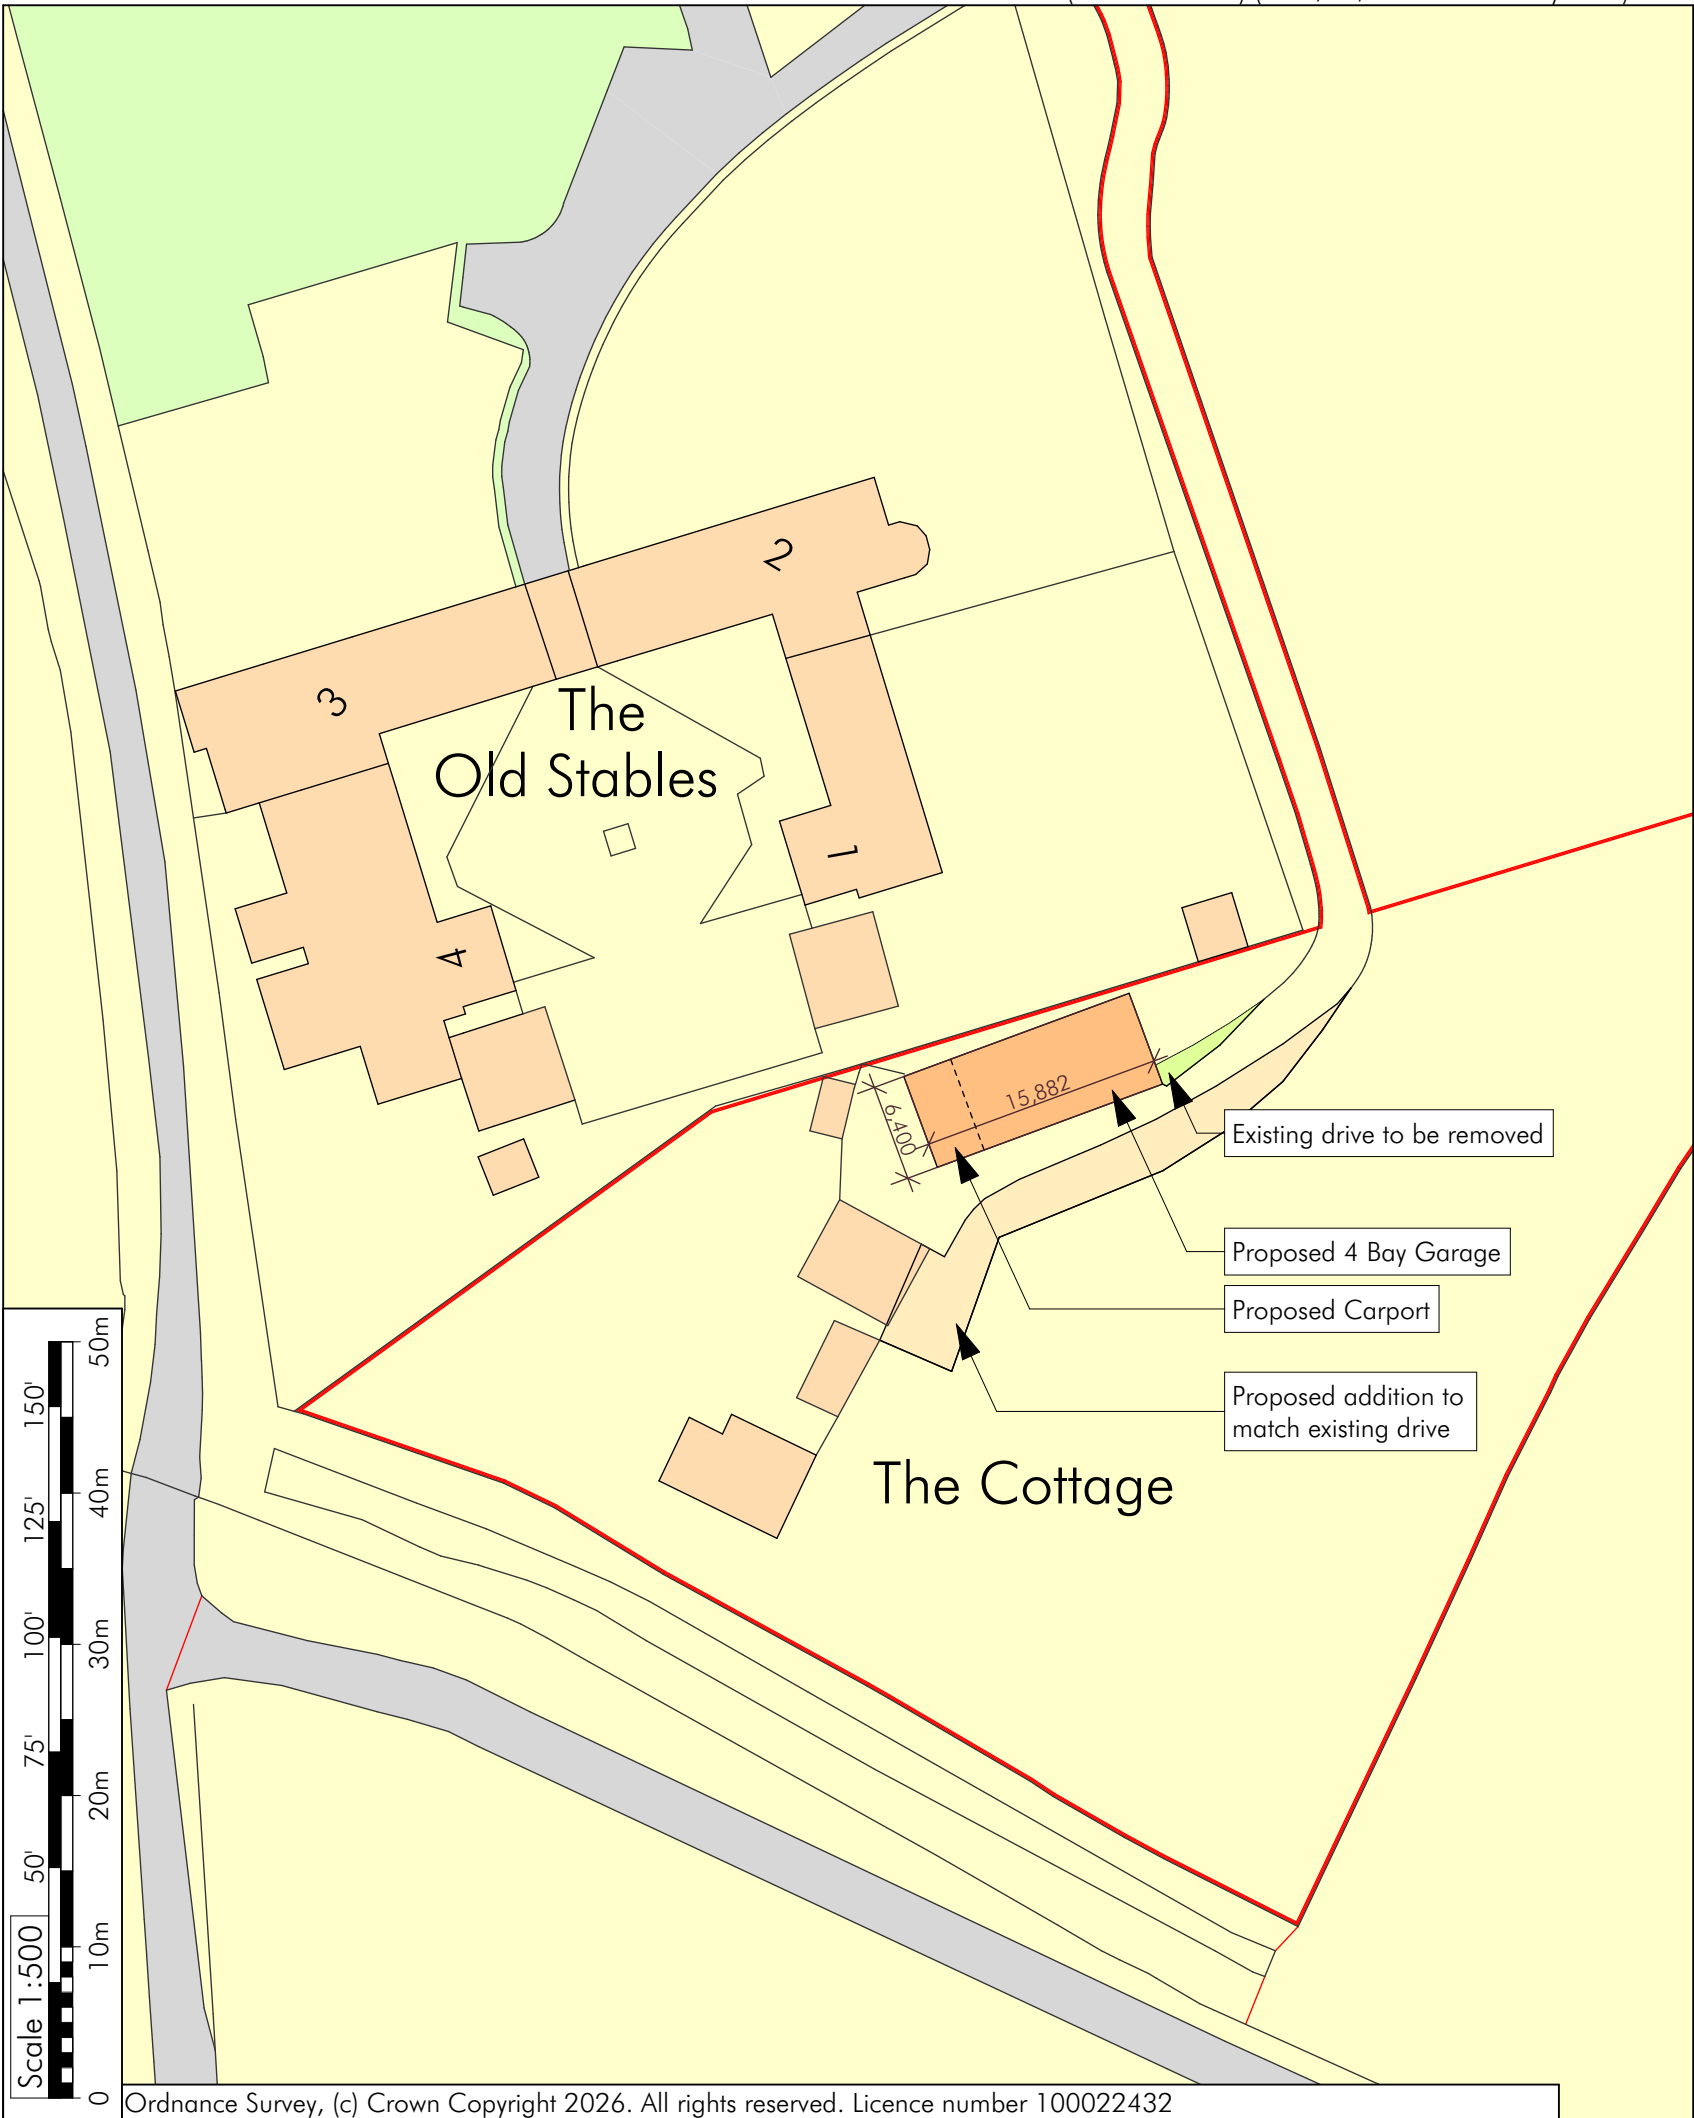

Ordnance Survey, (c) Crown Copyright 2026. All rights reserved. Licence number 100022432

Site Location Plan 1:1250

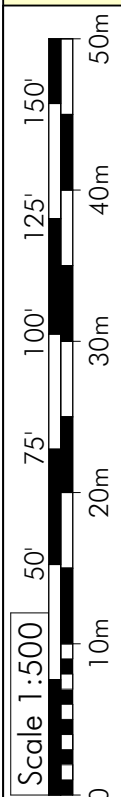

Ordnance Survey, (c) Crown Copyright 2026. All rights reserved. Licence number 100022432

Proposed Block Plan 1:500

(B-12-01-2026) (A-08/01/2026 Preliminary Issue) Revisions

 B R O O K M O R T O N A R C H I T E C T U R E Est. 2010	Client	Lemon Lumba	Initial issue	8 th January 2026
	Project	The Cottage, Roxley Court William SG6 2AJ	Scales	1:1250, 1:500 at A3
		Site location and block plans	Drawing No.	BMA360(11)/PL01B
29b Stoney Lane Winchester SO22 6DP M: 07881 911806 nicholas@brookmorton.com www.brookmorton.com				