



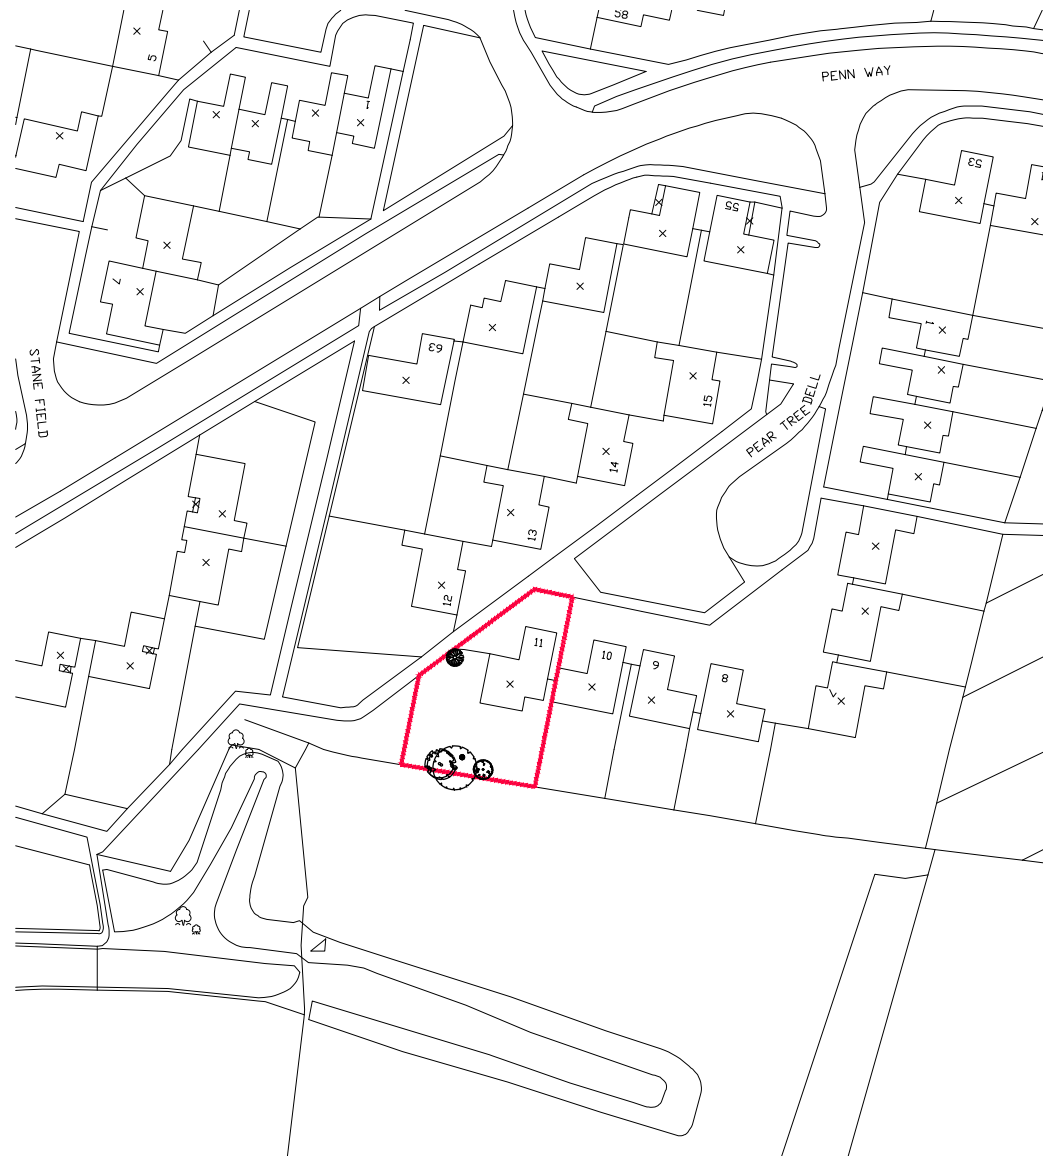

LOCATION PLAN (1:1250)

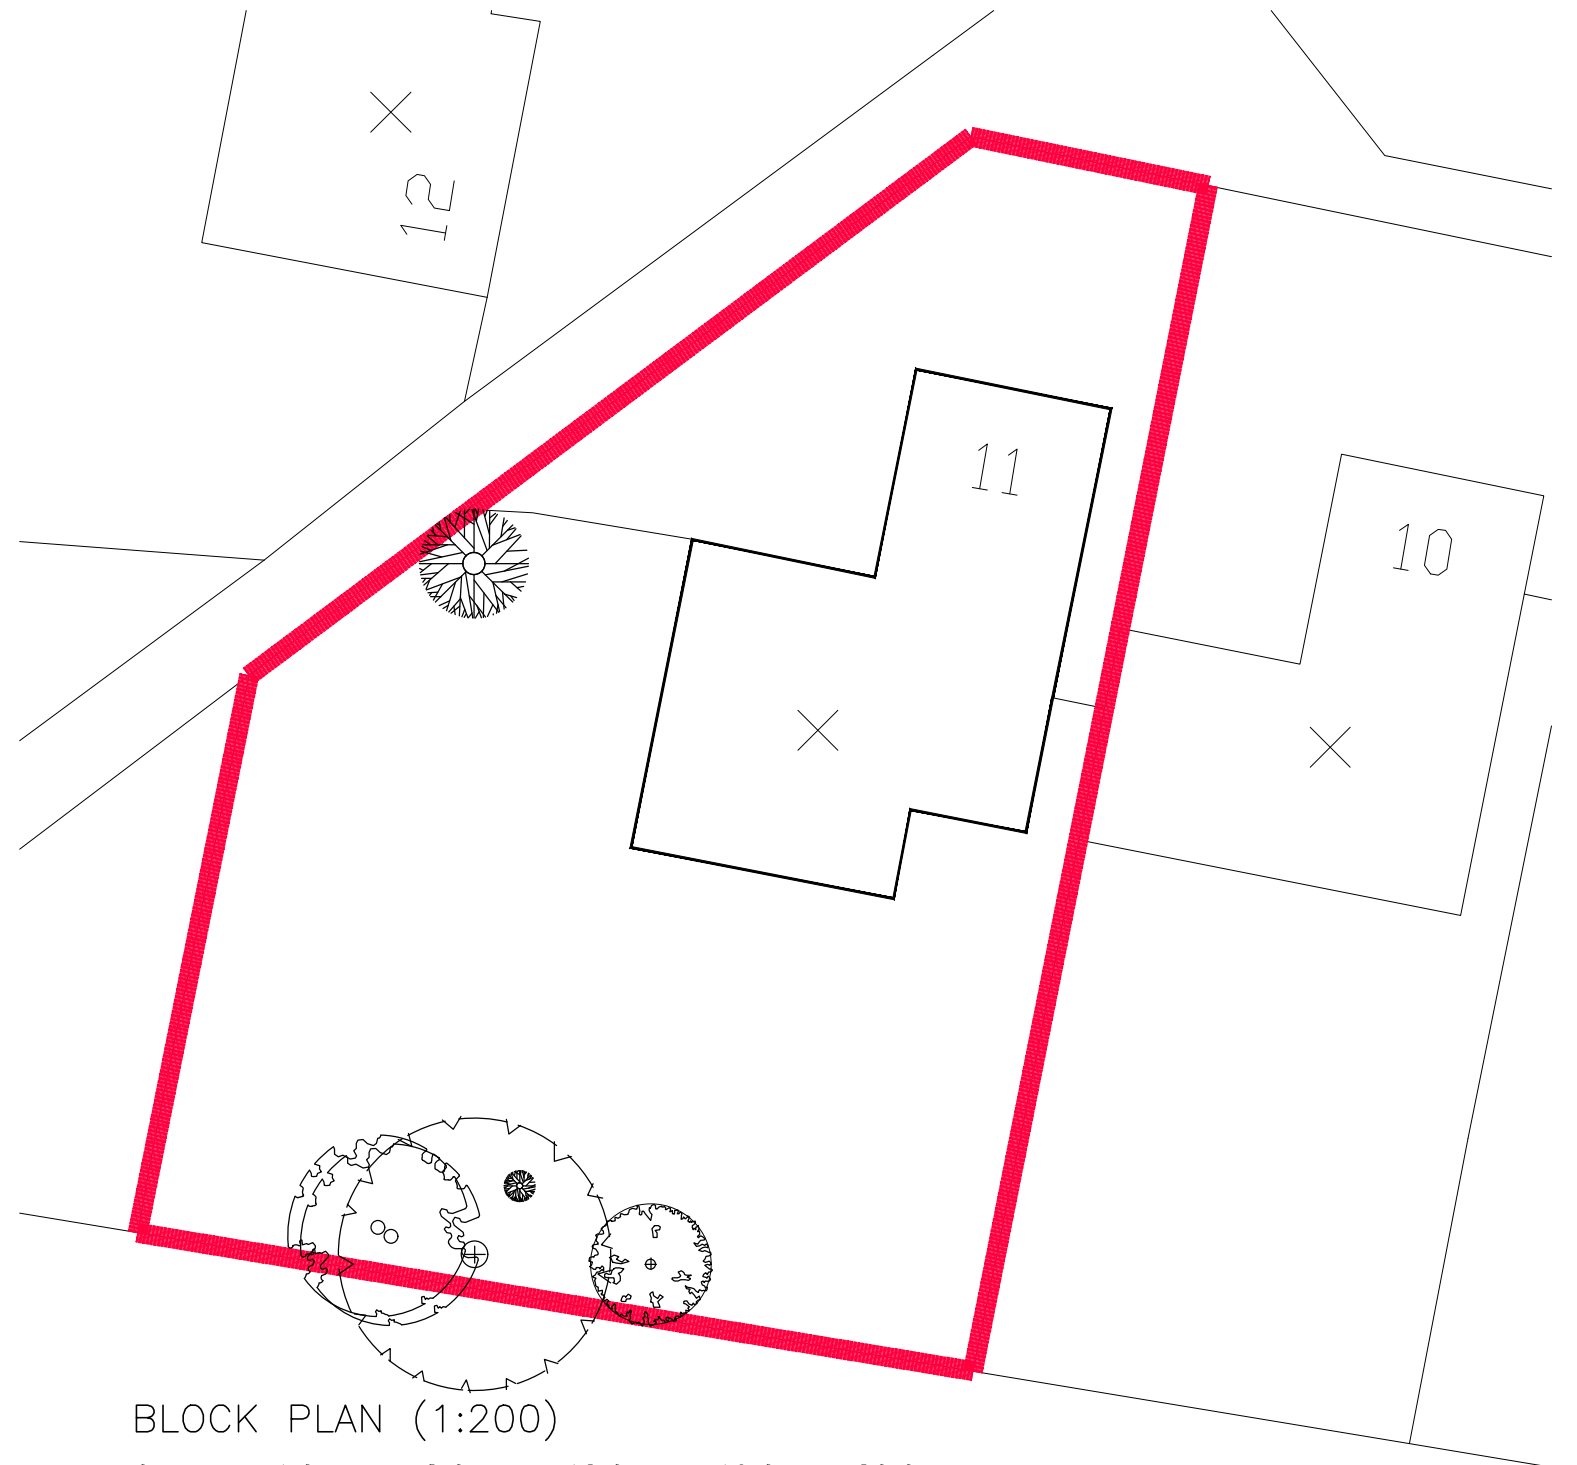

BLOCK PLAN (1:200)



NOTES AND REVISIONS

All stated dimensions must be verified on site. Lobs Design must be advised of any discrepancies.
This drawing must be read together with the specification/Bill of Quantities and related drawings.

This drawing is for the purpose of obtaining Planning & Building Regulations Approval only. Should the contractor use them to build from then they assume full responsibility for the design.

REV	DESCRIPTION	DRWN	DATE	REV	DESCRIPTION	DRWN	DATE
-	-	-	-	-	-	-	-

1:1

Client	Mr A Sykes 11 Pear Tree Dell Letchworth Garden City, SG6 2SW
Project	Single Story Rear Extension, Second Floor Front extension, Garage Conversion, Internal Alterations & Detached Garage.

Drawing Title	Site Location & Block Plans
Existing	
Scale	As Shown
Date	June 2025
Drawn	KRL
Checked	
Project No	LD778
Drawing No	E01
Revision	



Lobs Design
Architectural Services
Unit 3.1, The Pixmore Centre,
Pixmore Avenue,
Letchworth Garden City
Hertfordshire, SG6 1JG
M: 07960 006077
E: info@lobs-design.co.uk

**LGCHF Garden City
Heritage Awards
Winning Designer**