
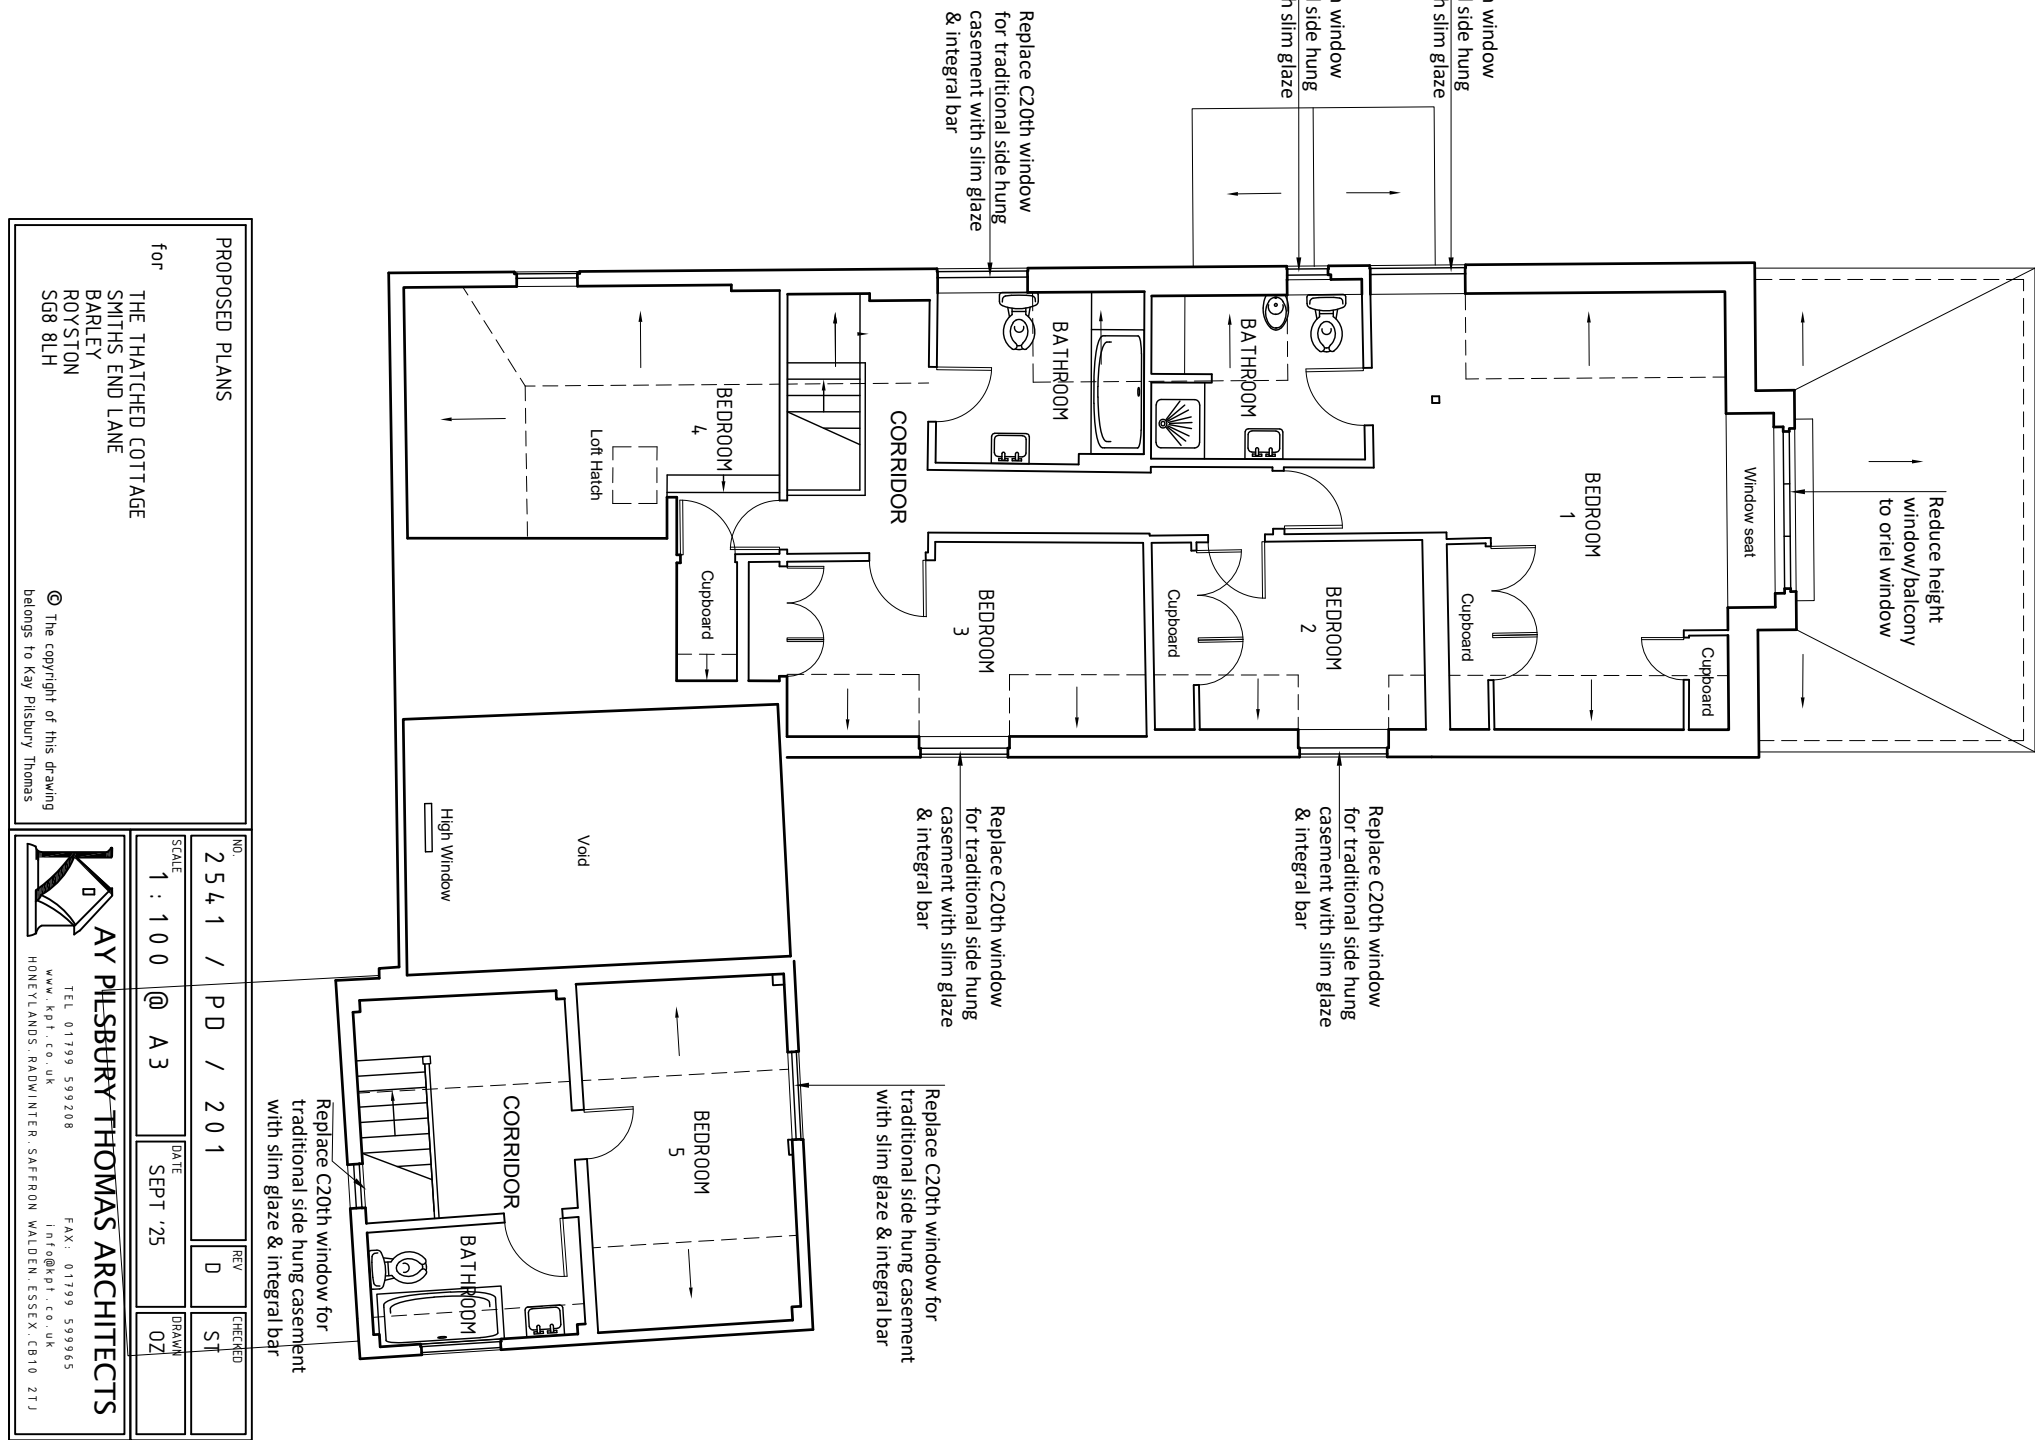
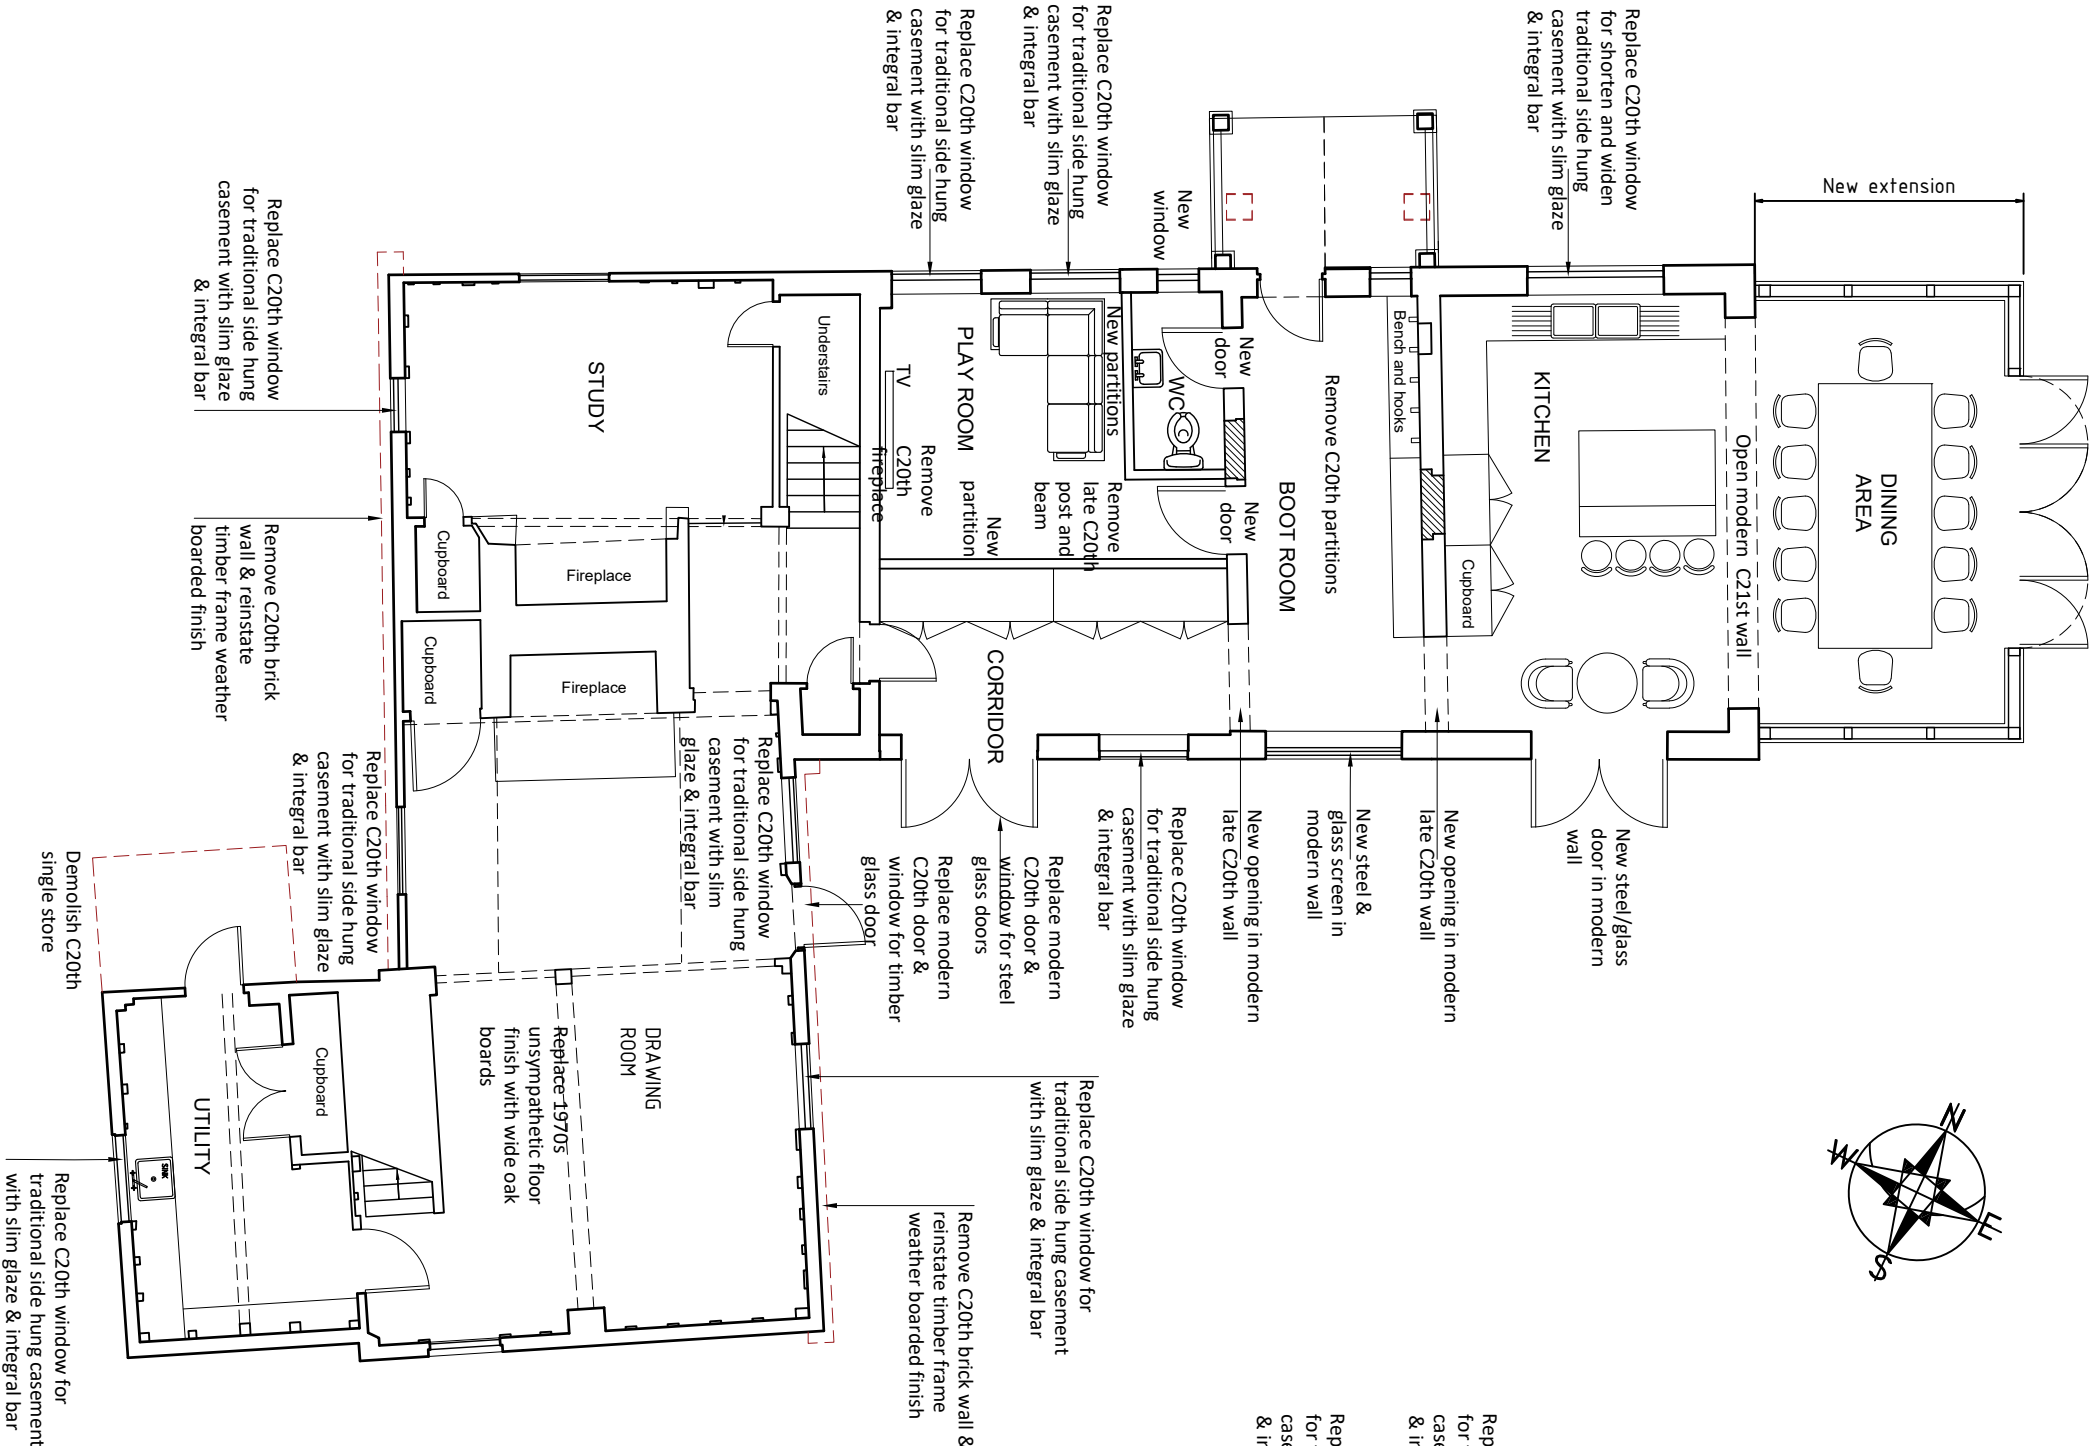


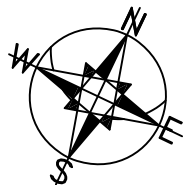

PROPOSED PLANS

for THE THATCHED COTTAGE
SMITHS END LANE
BARLEY
ROYSTON
SG8 8LH

NO.	2541	/	PD	/	201	REV	D	CHECKED	ST
SCALE	1:100	@	A3	DATE	SEPT '25	DRAWN	OZ		

KAY PILSBURY-THOMAS ARCHITECTS

TEL: 01799 599208 FAX: 01799 59965

WWW.KPT.CO.UK INFO@KPT.CO.UK

HONEYLANDS, RADWINTER, SAFFRON WALDEN, ESSEX, CB10 2TJ