




EXISTING SITE LOCATION PLAN 1:1250

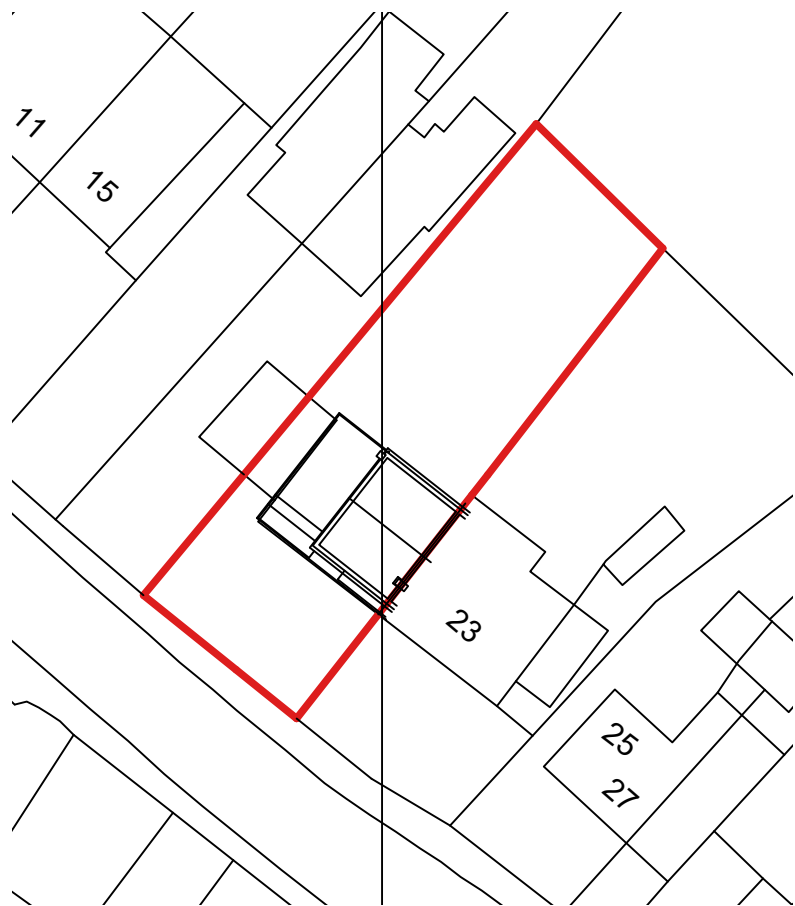


PROPOSED SITE LOCATION PLAN 1:1250



EXISTING SITE LAYOUT PLAN 1:500



PROPOSED SITE LAYOUT PLAN 1:500

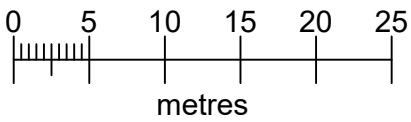

scale 1:500@A3

REV	DATE	REVISION NOTES
A	10.03.26	DORMER REDUCED
HMB HMB Building Design & Interiors (Seomra Design Ltd.) 39c High Street Welwyn Hertfordshire AL6 9EQ Mobile: 07834 554429 helenjelly@gmail.com		
Project Title		
21 HIGH STREET GREAT OFFLEY		
SITE LOCATION		
DRAWING NO		
2266_PL01_SITE LOCATION		
Date	13.12.25	Scale 1:1250 & 500 @A3