


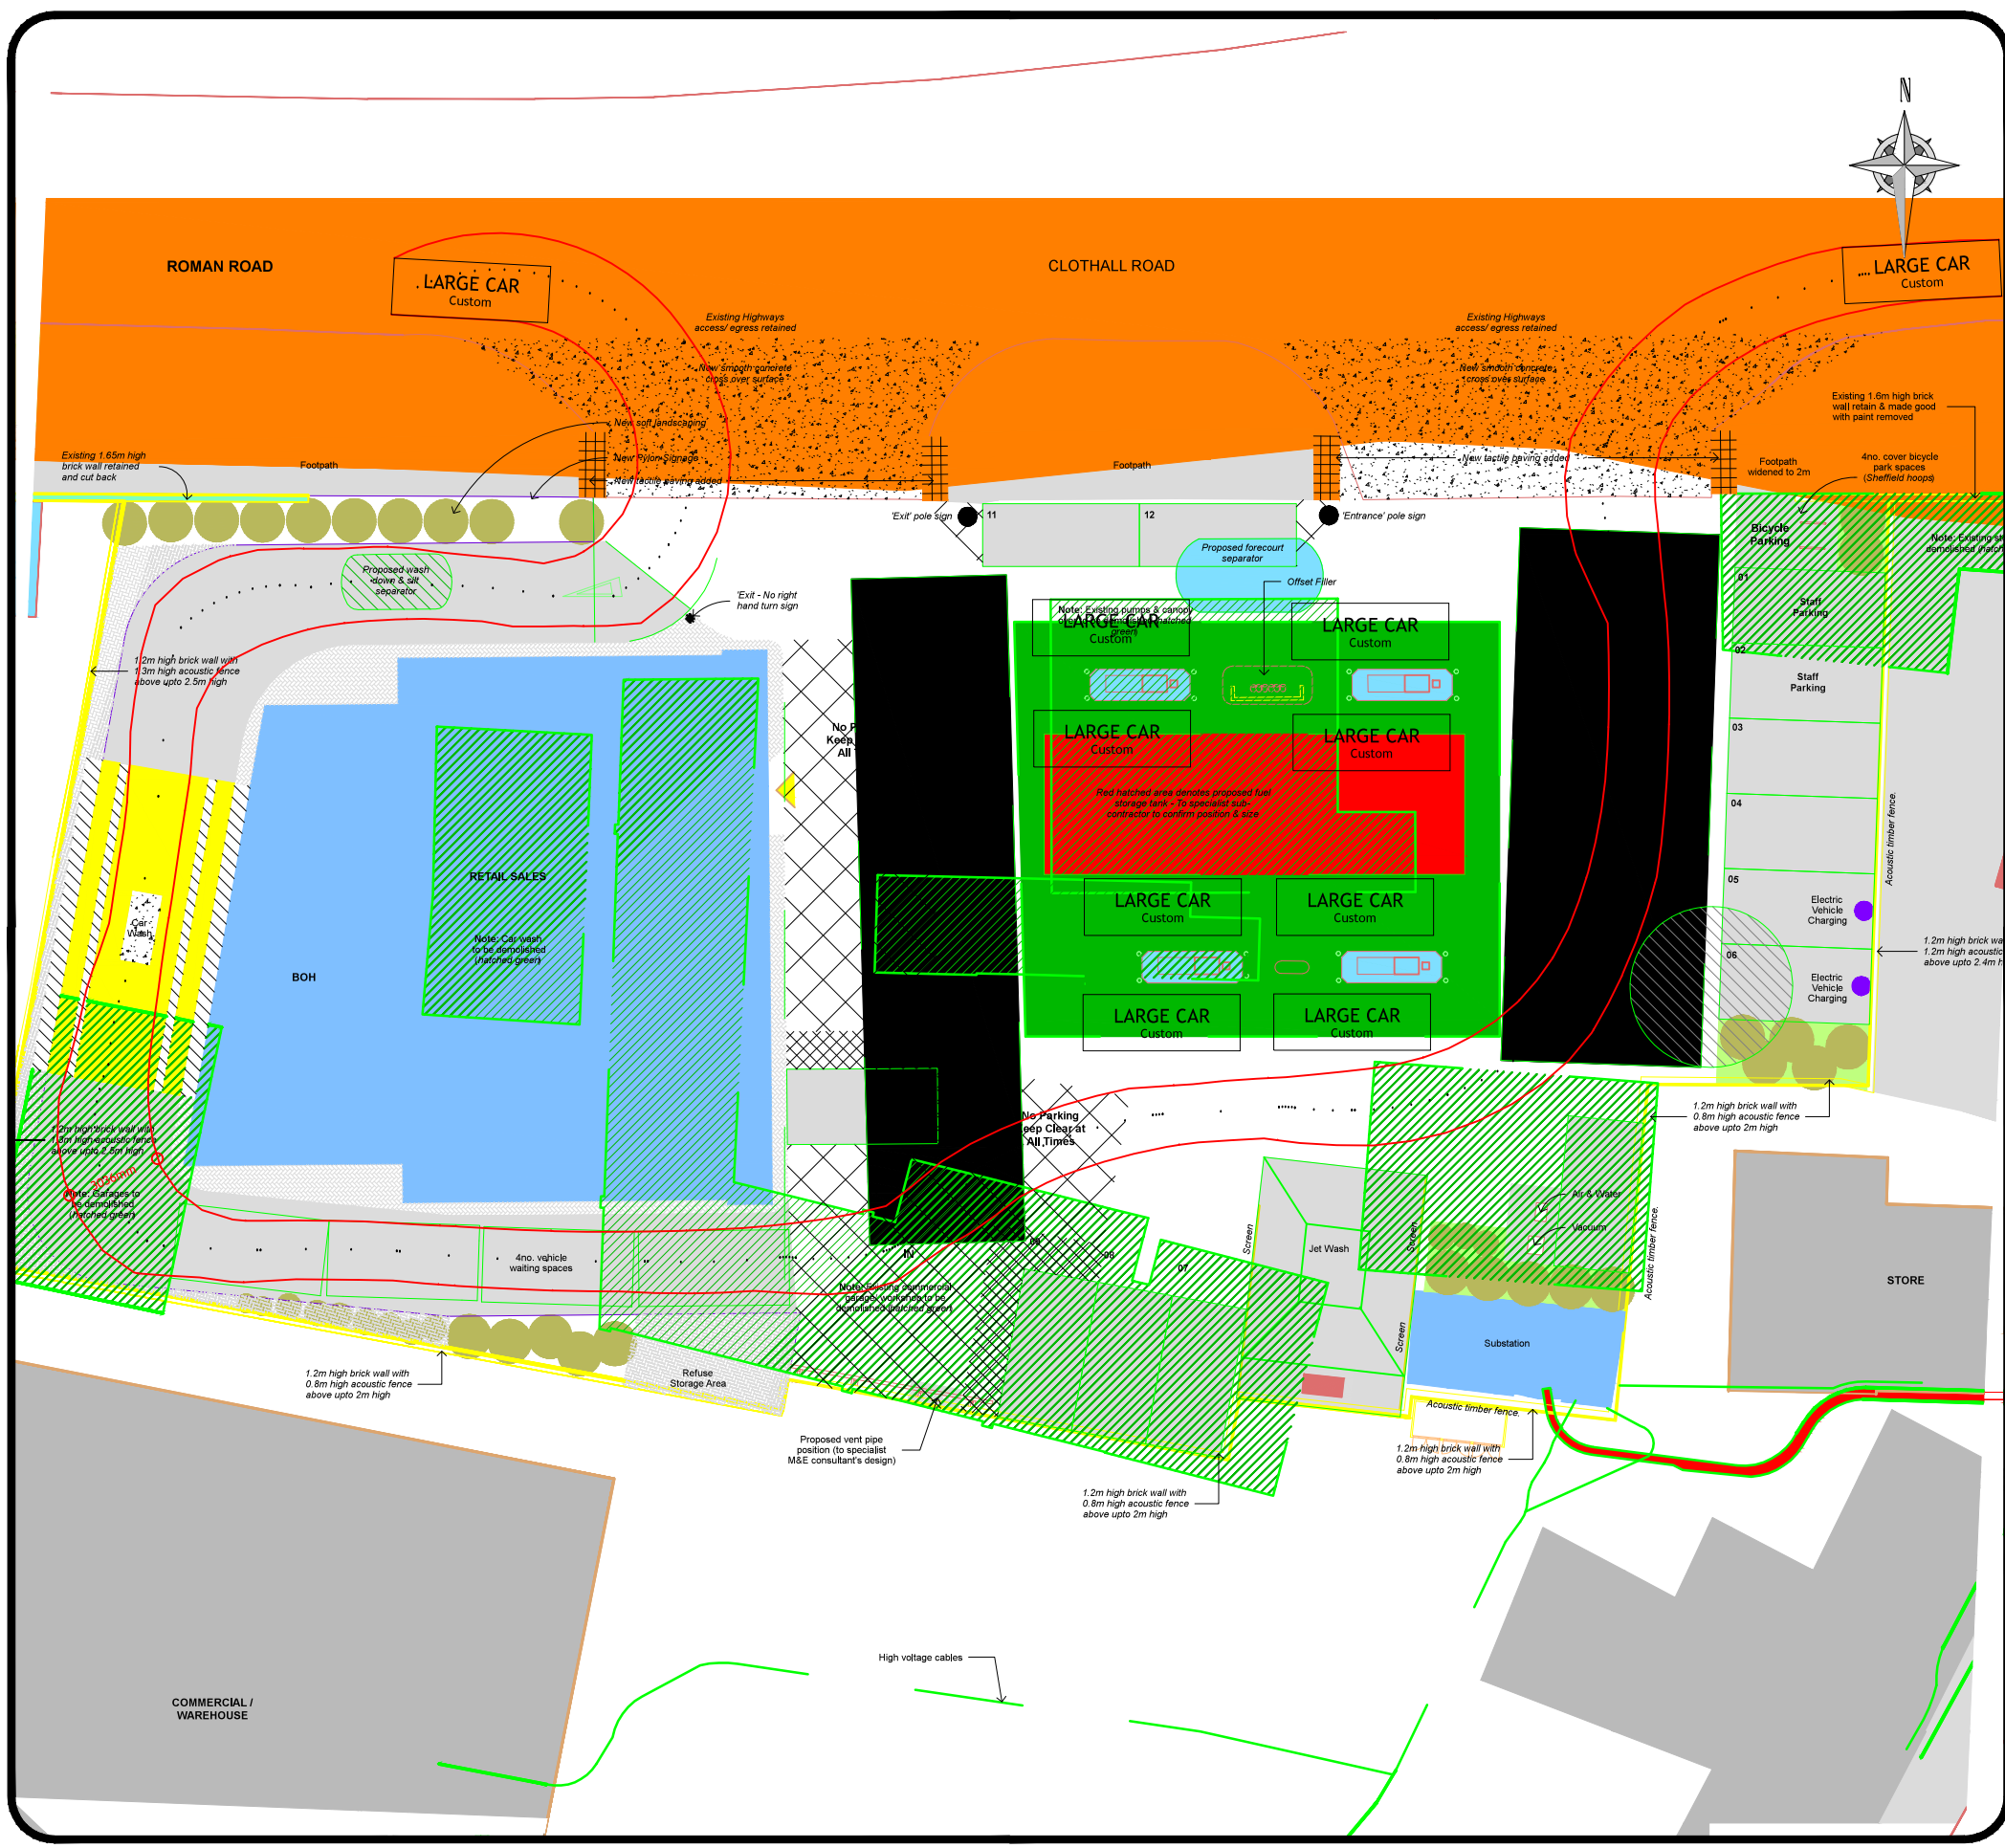

Notes

LARGE CAR mm
 Width : 1800
 Track : 1800
 Lock to Lock Time : 6.0
 Steering Angle : 36.0

No.	Revision/Issue	Date

Client

J P & S Servicess Ltd

DW Transportation Limited
 9 Baron Road
 Penarth
 Vale of Glamorgan
 CF64 3UD
 T 07976 219322
www.dwtransportation.com

Project

WHITEHORSE SERVICE STATION
 CLOTHALL ROAD
 BALDOCK

Drawing

SWEPT PATH ANALYSIS
 USING A LARGE CAR

Project No	DWT368	Drawing No.	TS06
Date	22.04.2026		
Scale	1:200@A3		