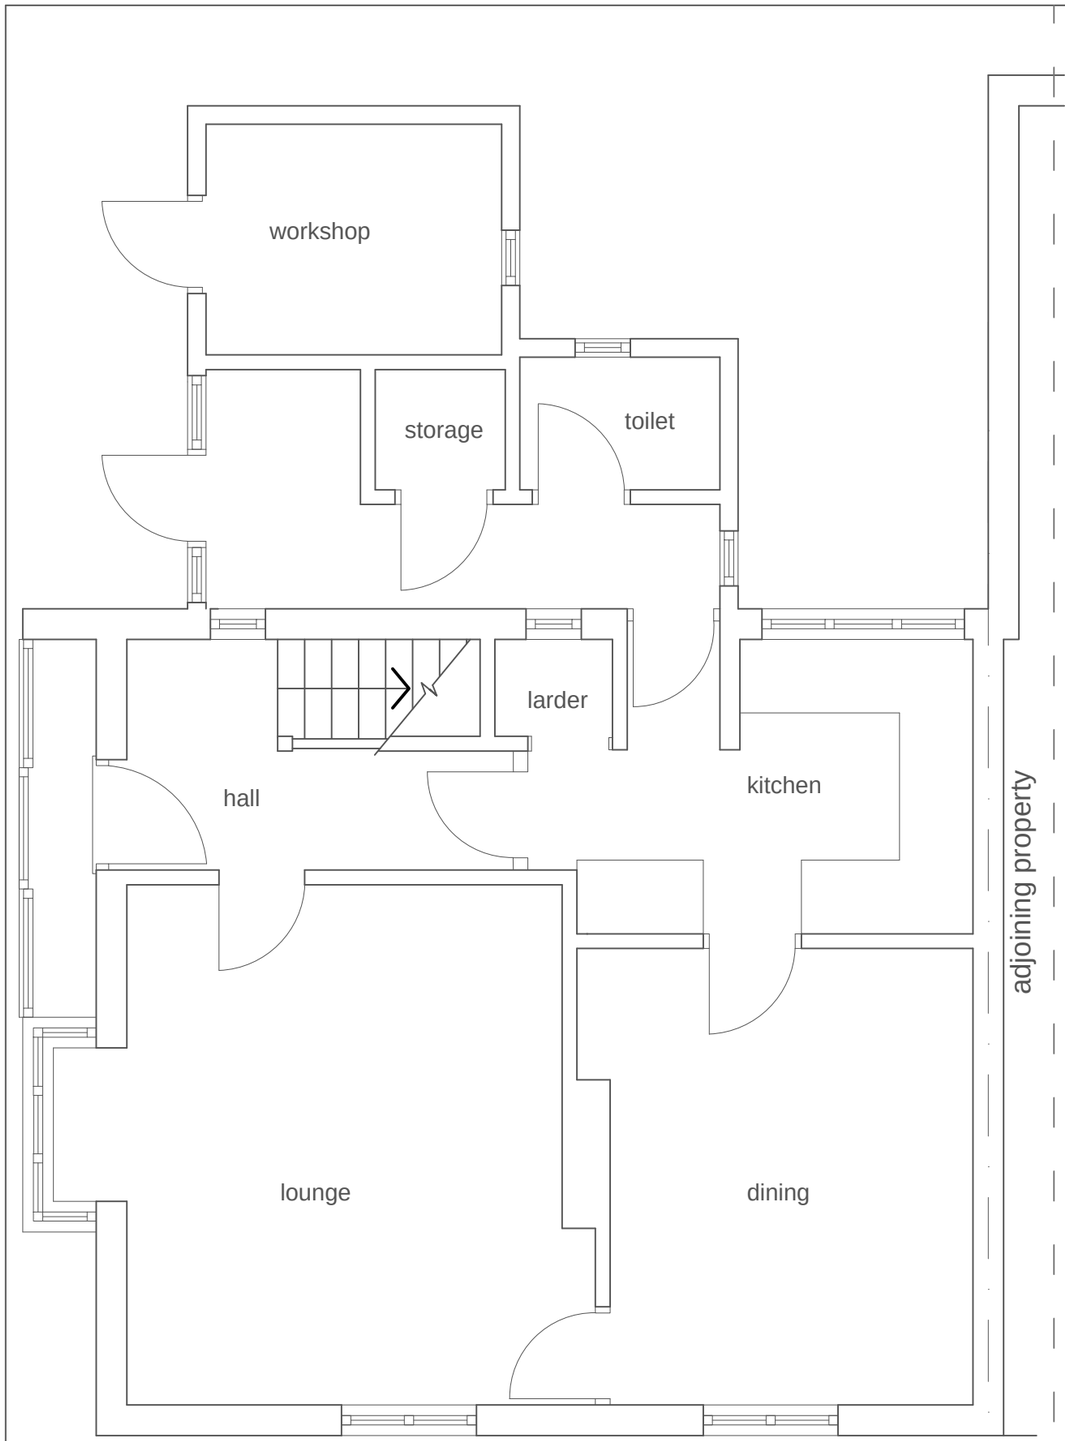

EXISTING GROUND FLOOR PLAN

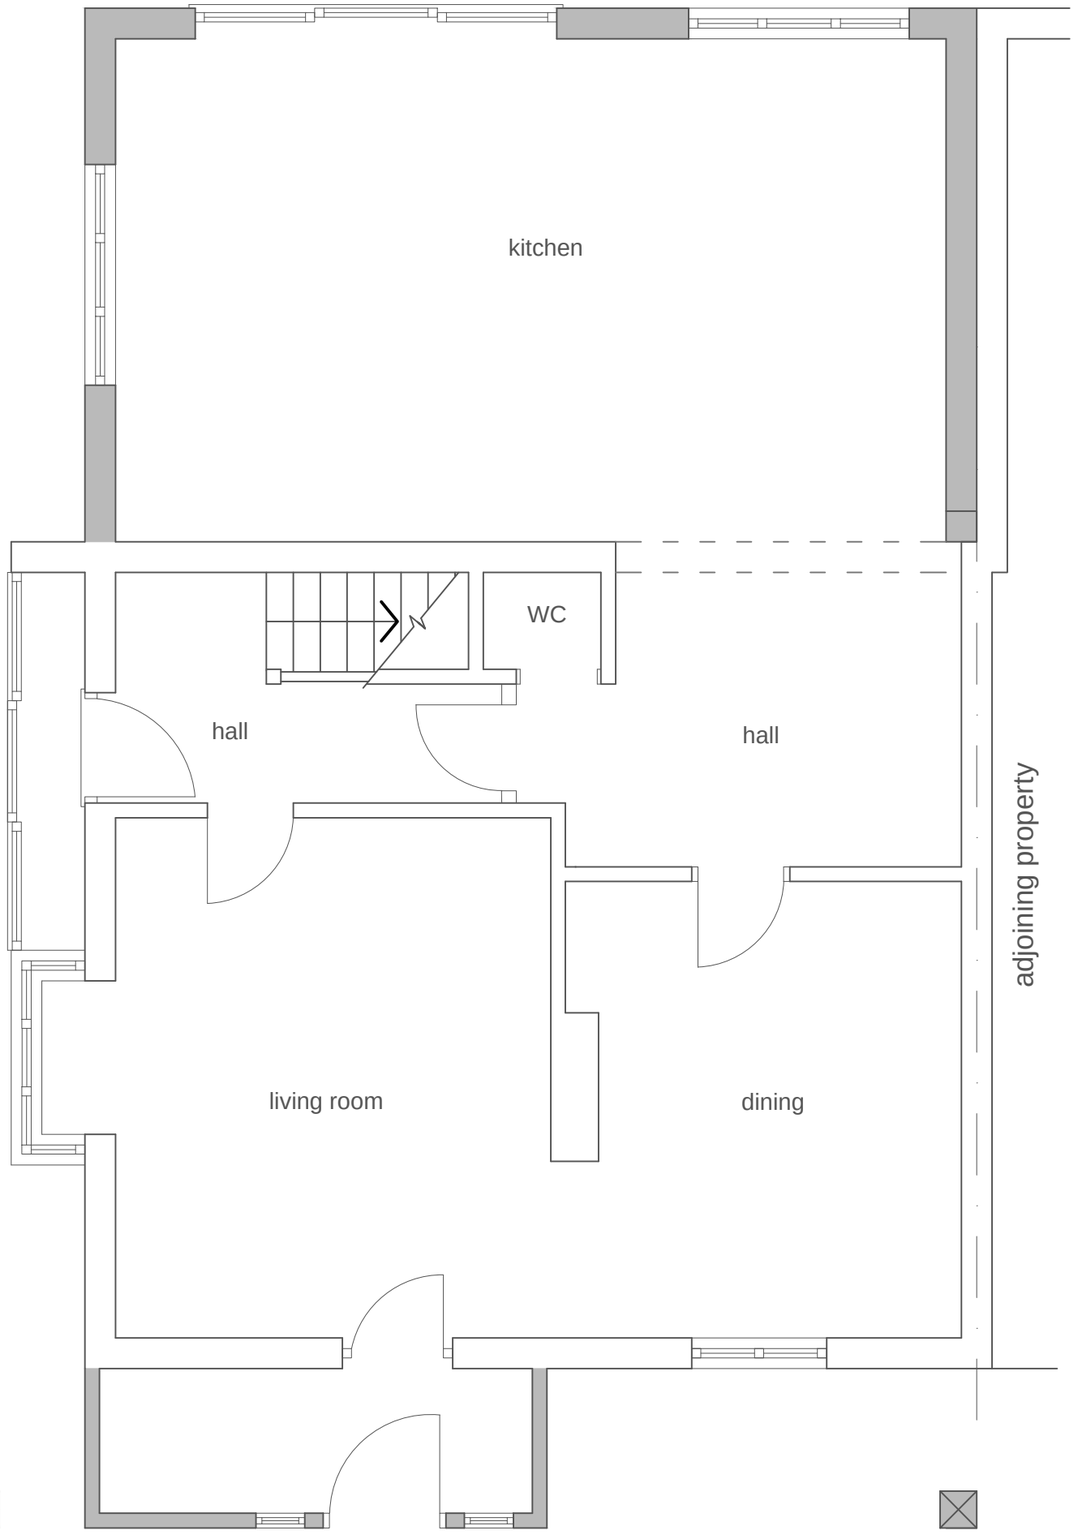

PROPOSED GROUND FLOOR PLAN

Notes:
1. DO NOT SCALE FROM THIS DRAWING.
2. CHECK ALL DIMENSIONS ON SITE

N

0m. 1m.

ACTUAL SCALE

Revisions:

SYLTEM Ltd
Chartered Architects

Flat 80, Raffles House
67 Brampton Grove
Hendon
London
NW4 4BX

tel: 02088582551
email: sisley_jordan@yahoo.com

Client:
MR AND MRS ILIEV

Job title:
PROPOSED EXTENSION
at
32 LAMMAS WAY
LETCHWORTH
HERTS
SG6 4LW

Drawing title:
EXISTING AND PROPOSED GROUND FLOOR PLAN

Scale:	Data:	Drawn:
1:50	17.01	ST

Drawing Number:
ILW / 1
Revision 02