


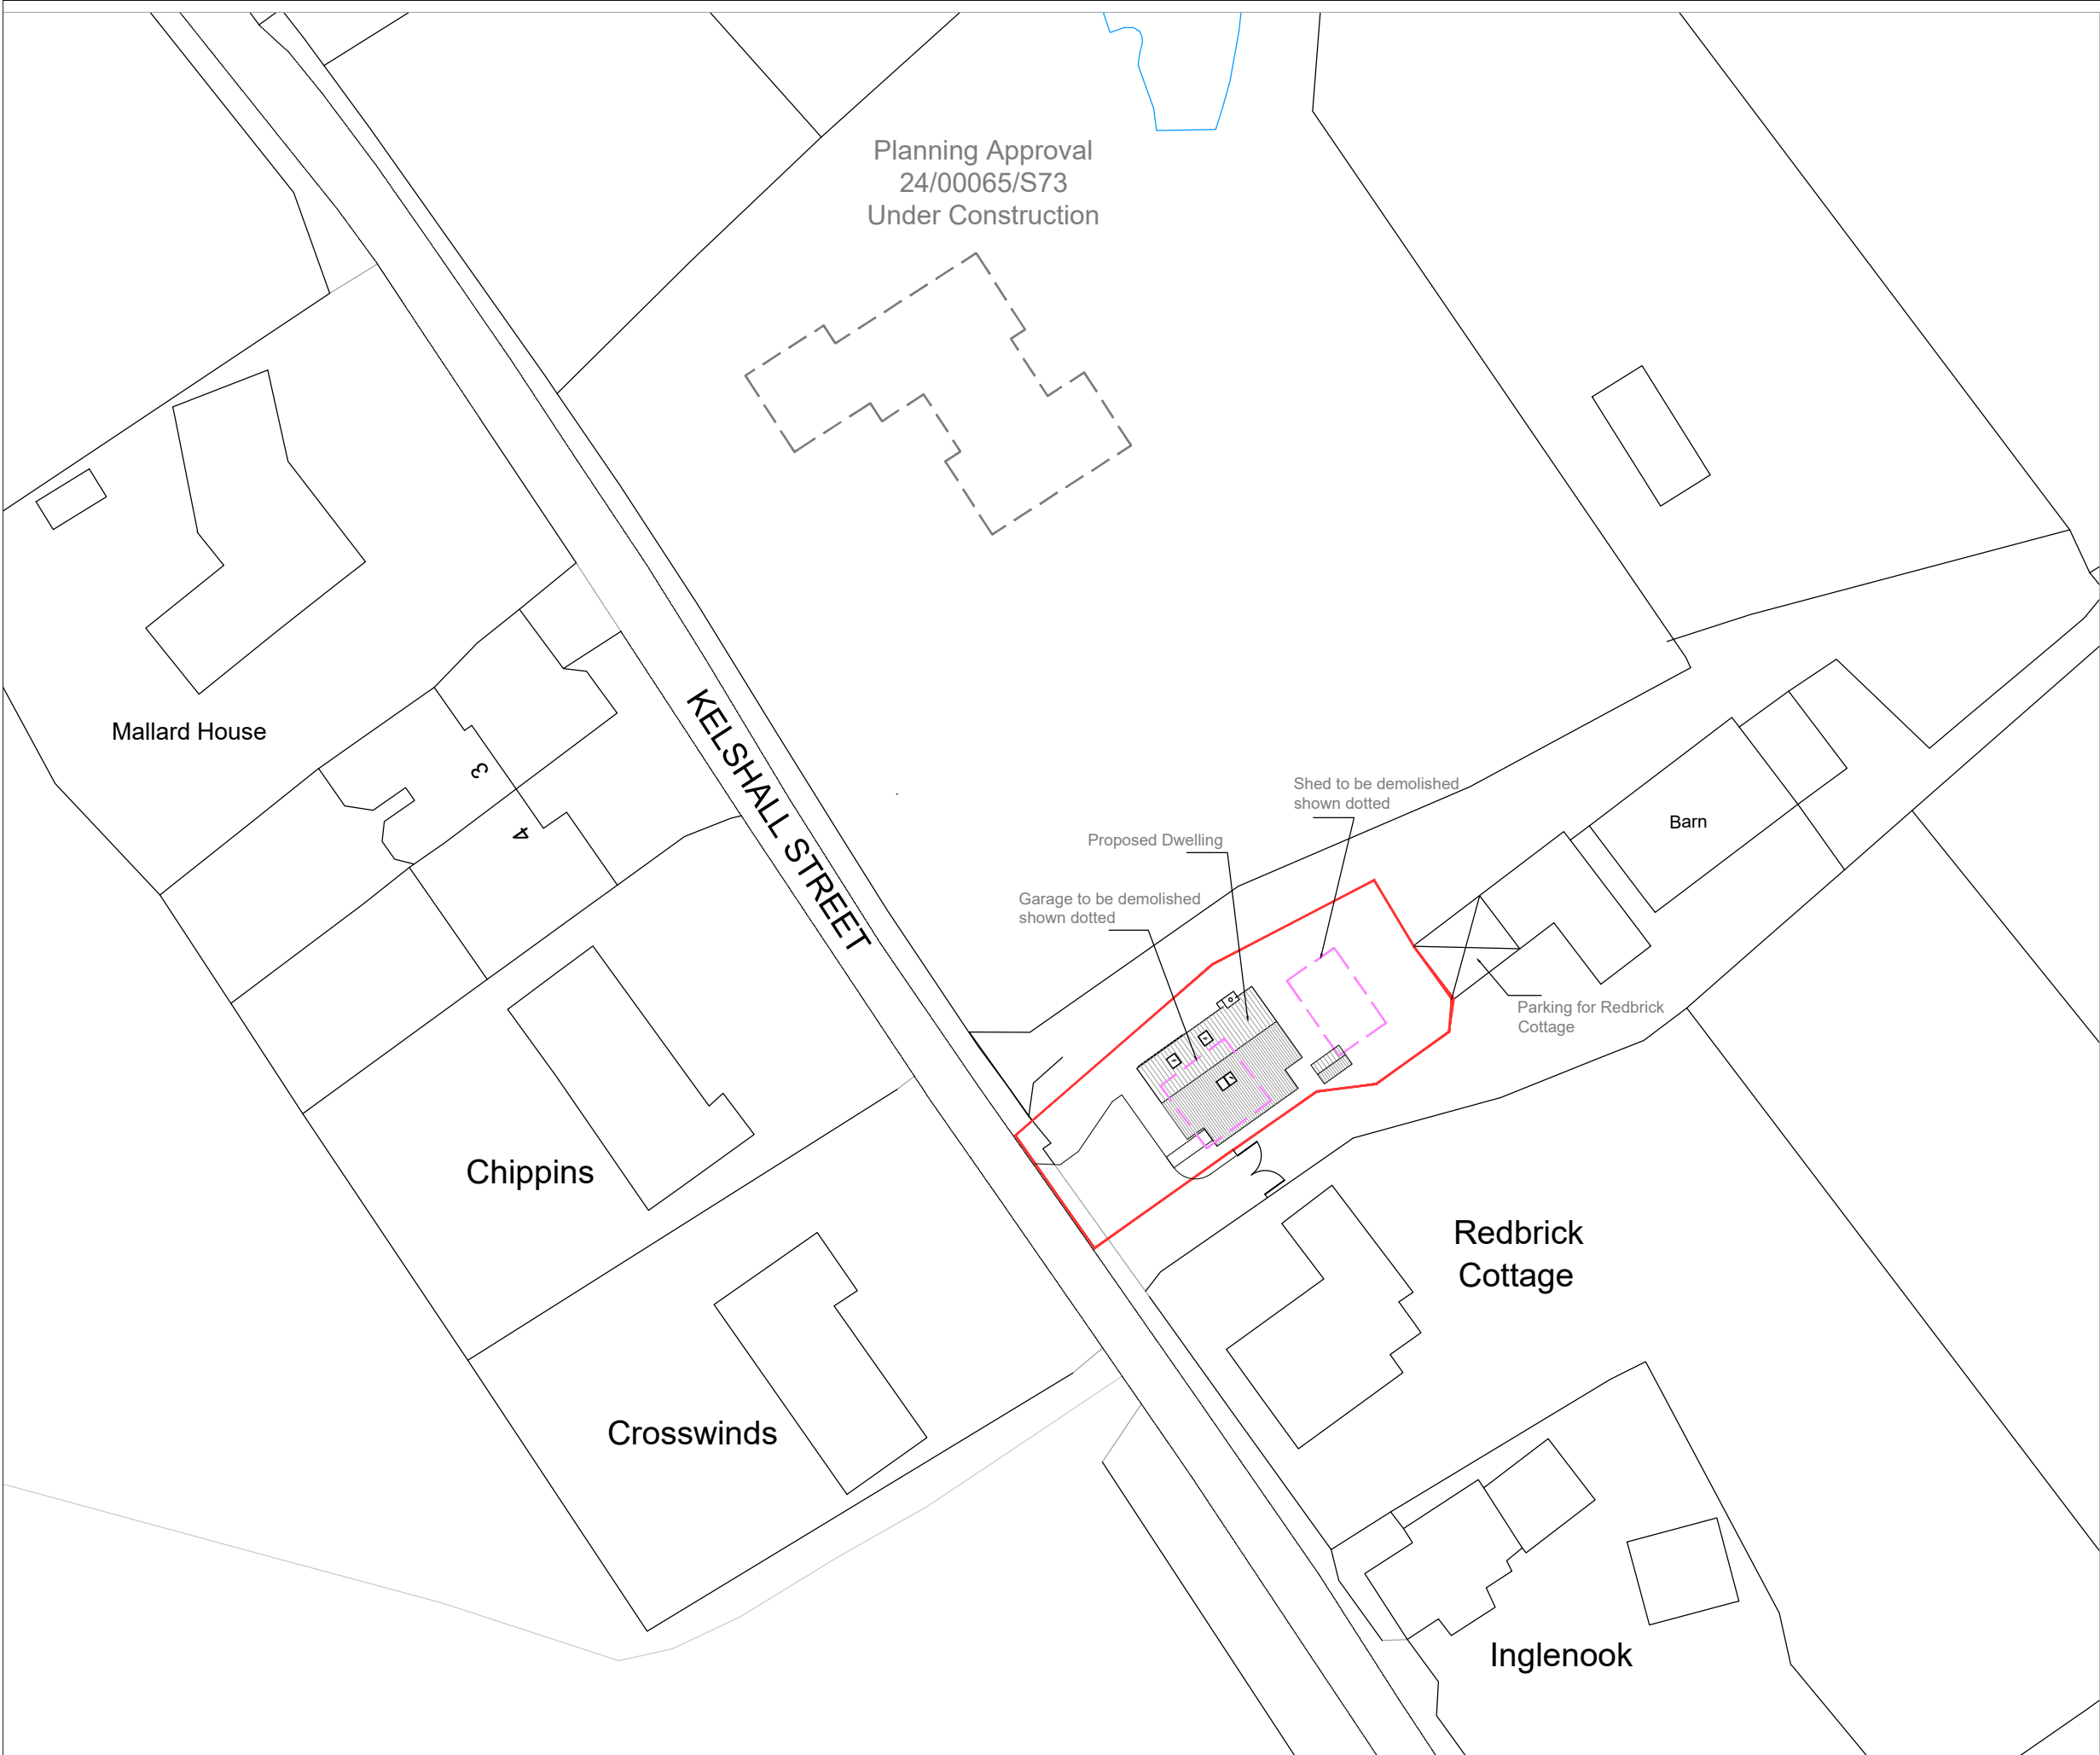

REV – DATE – DESCRIPTION

CLIENT
MR & MRS CORDELL

PROJECT
PROPOSED DWELLING
LAND ADJ RED BRICK COTTAGE
THE STREET, KELSHALL, ROYSTON

TITLE
PROPOSED BLOCK PLAN

DRAWING STATUS
PLANNING

DRAWN	NP	CHECKED
SCALE	1:100@A2	DATE SEP 2024

THE GALLERY
96 KING ST
CAMBRIDGE
CB1 1LN

T: 01223 755596
w: www.nparchitects.co.uk
e: info@nparchitects.co.uk



JOB NO. 758	DRAWING NUMBER P-03	REV
----------------	------------------------	-----

DIMENSIONS ARE NOT TO BE SCALED FROM THIS DRAWING.
FIGURED DIMENSIONS ONLY ARE TO BE USED.
THIS DRAWING IS THE COPYRIGHT OF NICHOLAS PHILLIPS
ARCHITECTS LTD. UNAUTHORISED REPRODUCTION IS NOT
PERMITTED.