


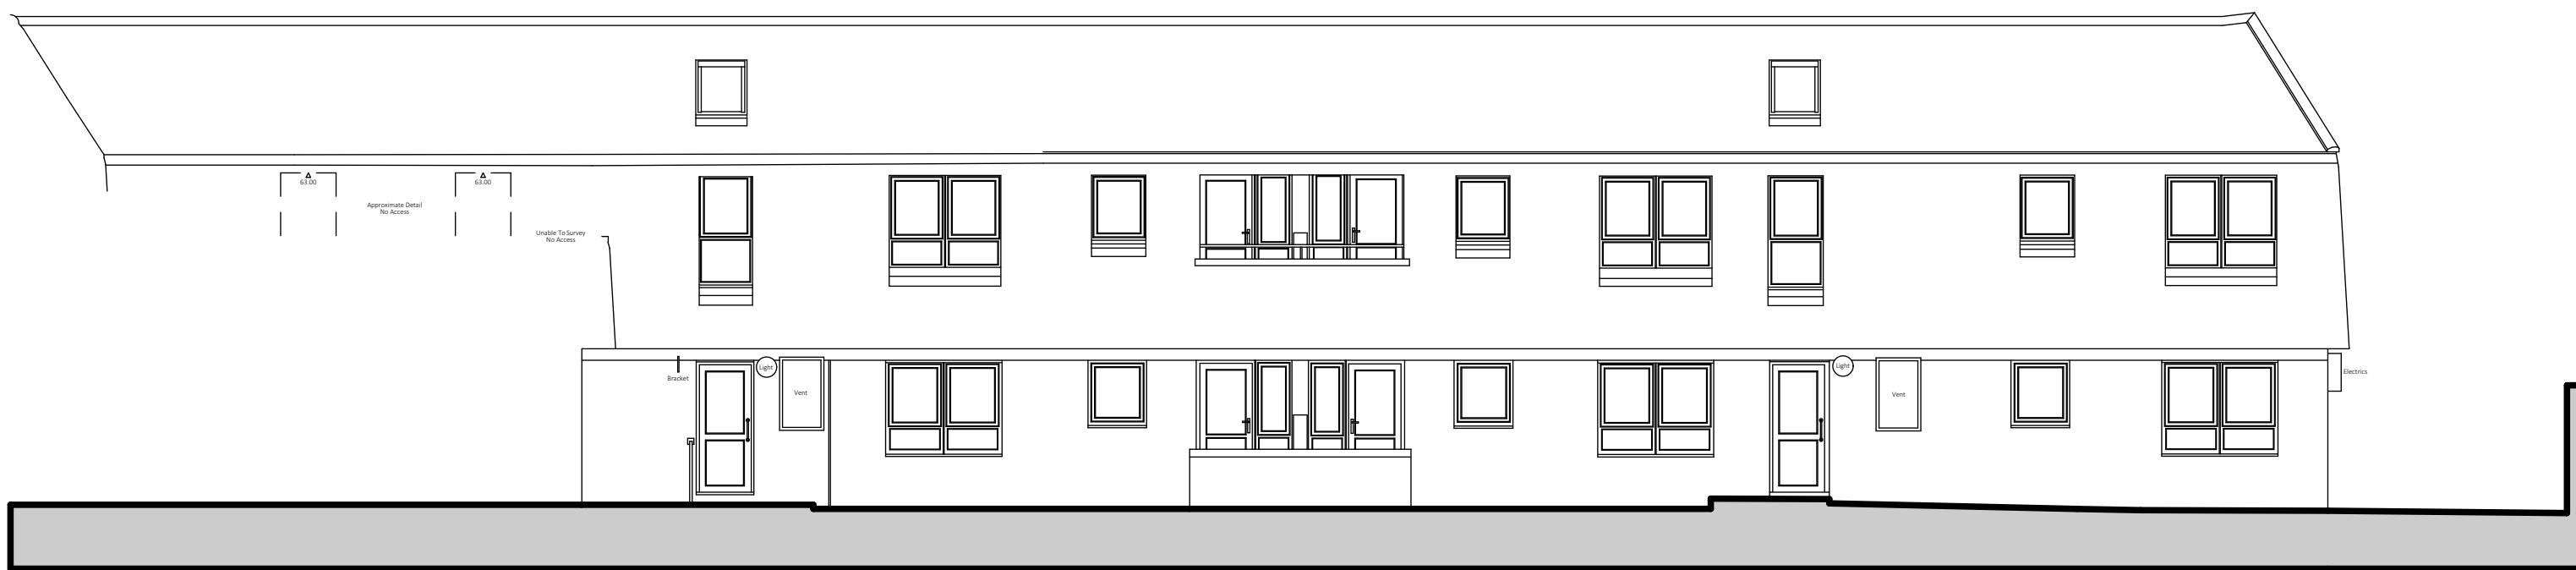

Elevation 05




Elevation 06




Elevation 07




Elevation 08

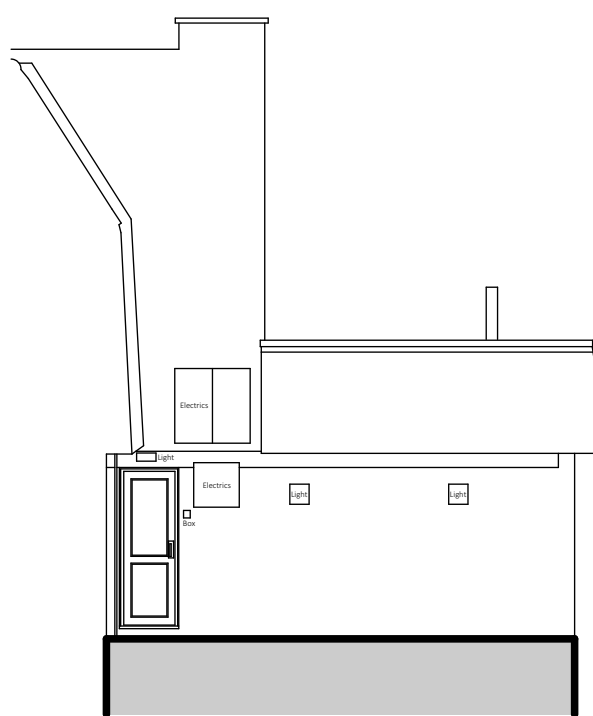

Elevation 09

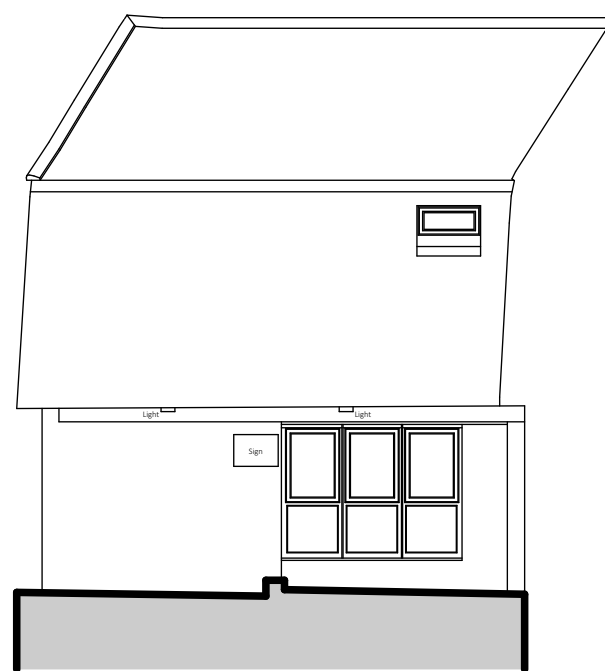

Elevation 10

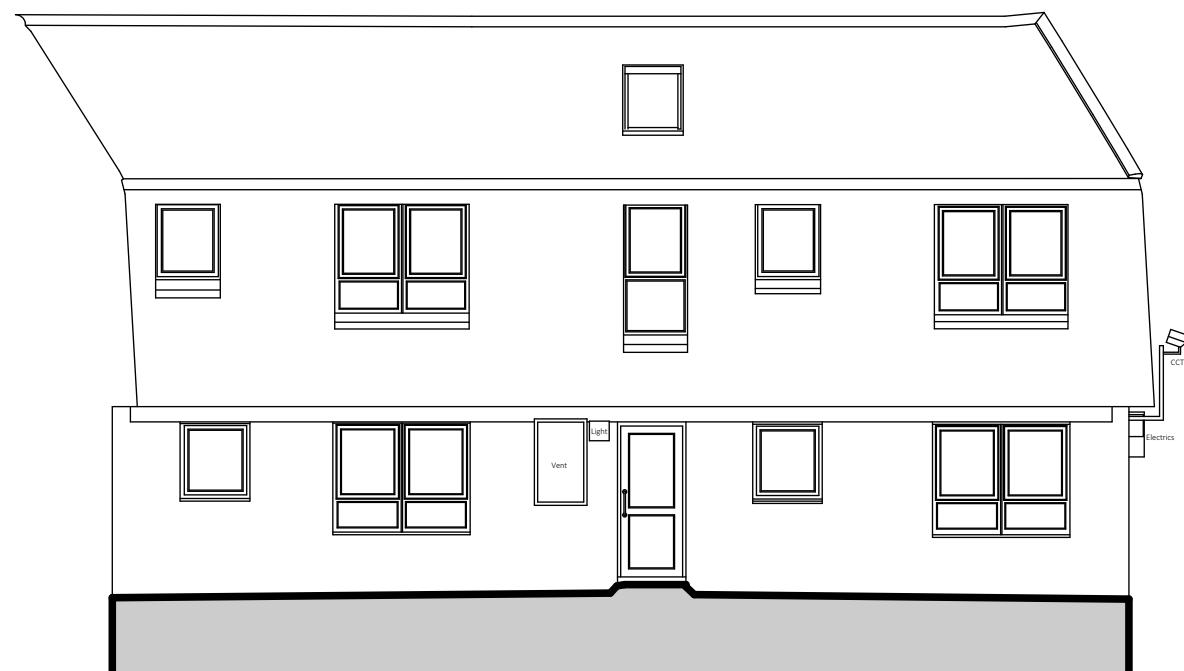

Elevation 11

0m 1 2 3 4 5 6 7

Scale 1:10

Client	One YMCA
Project	Andersons House
Title	Existing General Arrangement Elevations Sheet 02

Purpose of issue		
Issued for Information		
Drawing Code	Status	Rev.
24159-LSI-AAA-ZZ-DR-A-1251	S2	P01