


Rev No.	Revision Note.	Date	Drawn	Checked
B	Red line amended	04.05.26	AW	AW

NUMBER - REV - CLIENT - PROJECT 02561-00 - B - Sam Sheppard - Bluegates Farm			
TITLE Location Plan			BOURNE VALLEY ASSOCIATES ANDOVER LANE FARM FABERSTOWN ANDOVER HAMPSHIRE SP11 9PE Tel: 01264 850159 Email: info@bournevalley.co.uk
DATE 04.05.26	SHEET 01	SCALE 1:1250	
DRN BY AW	CHK BY AW	PAPER SIZE A3	

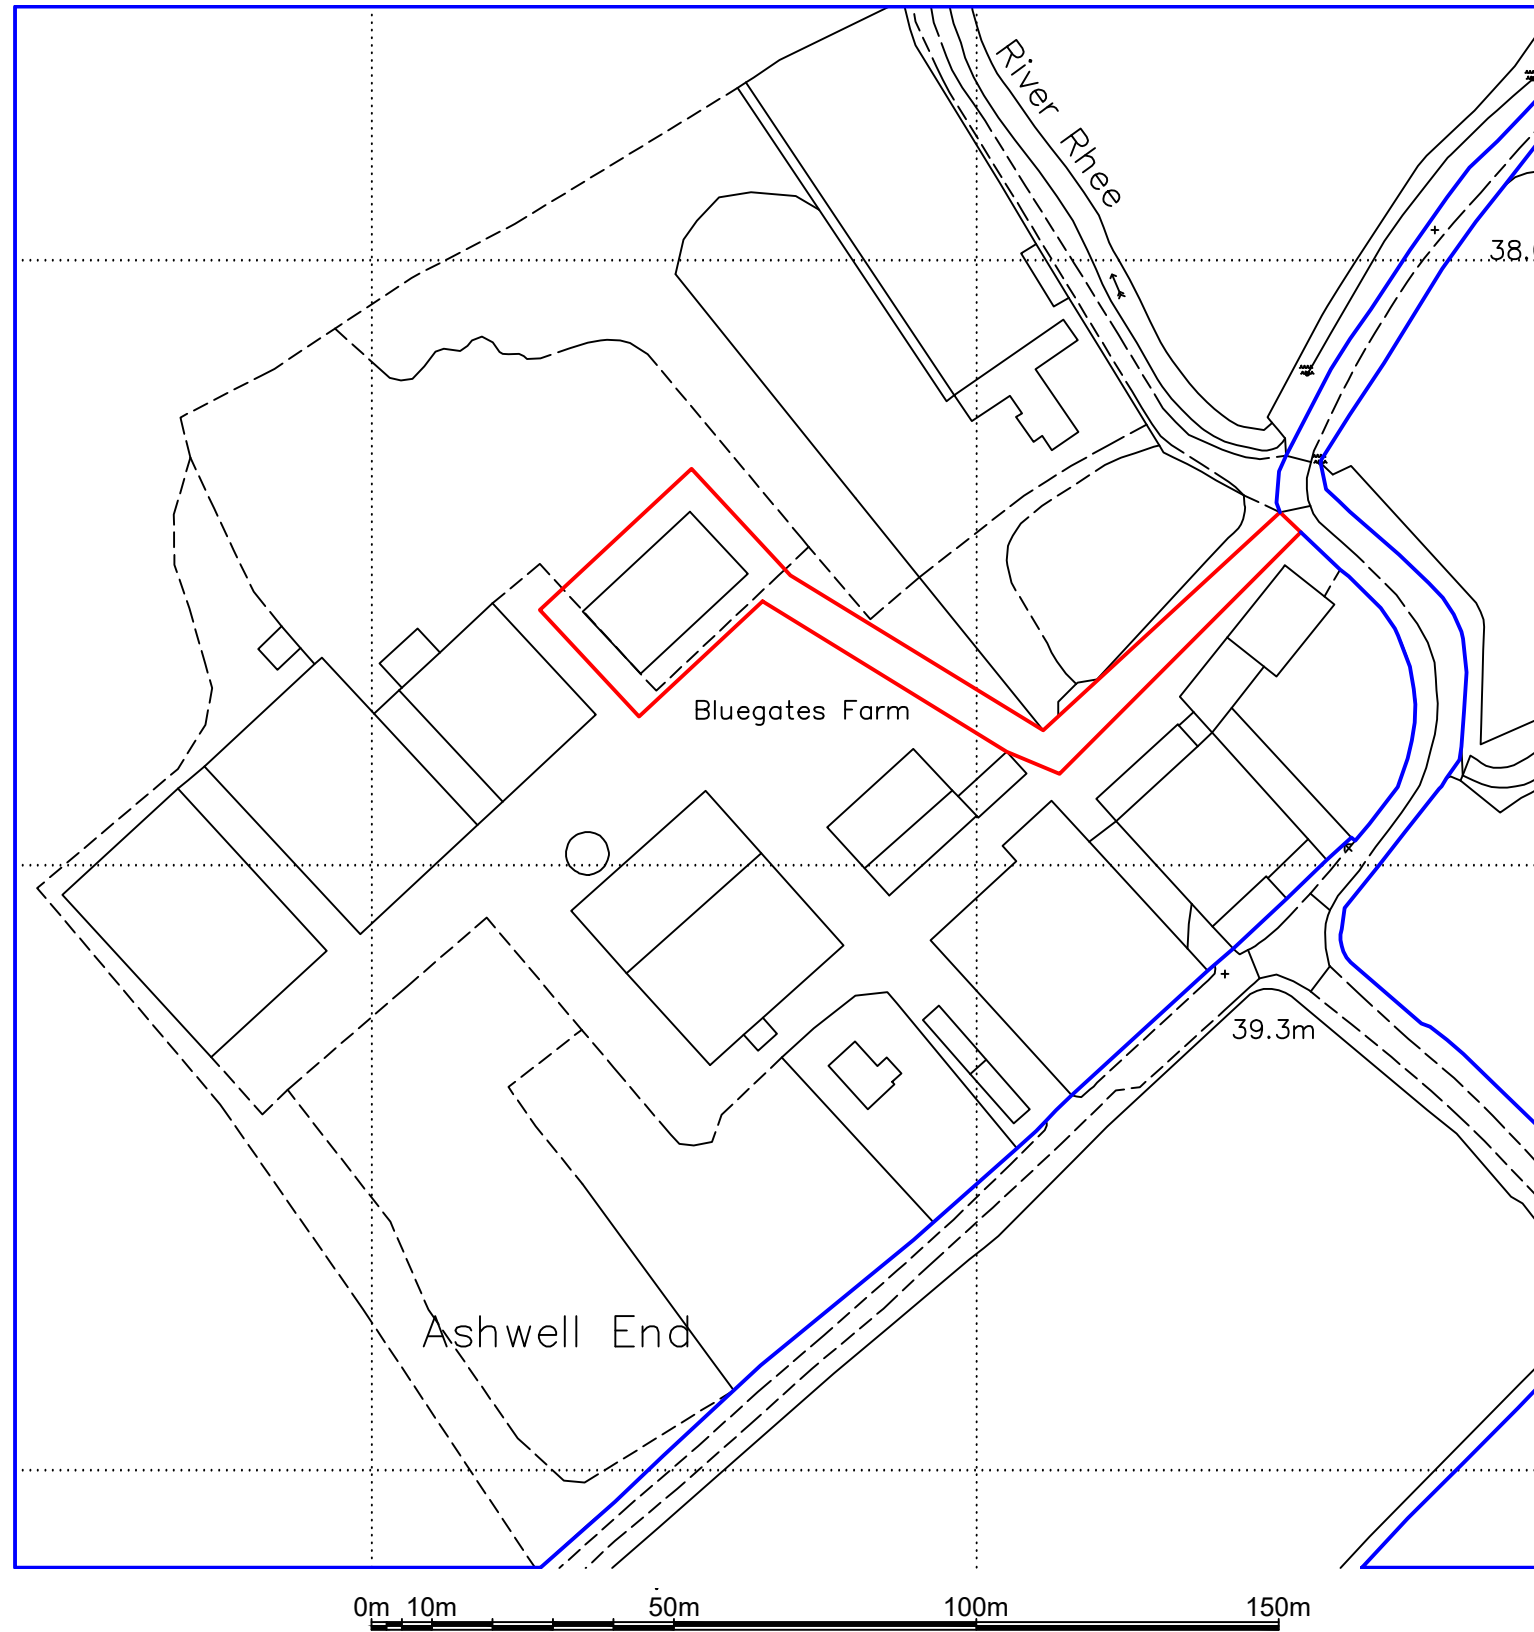