

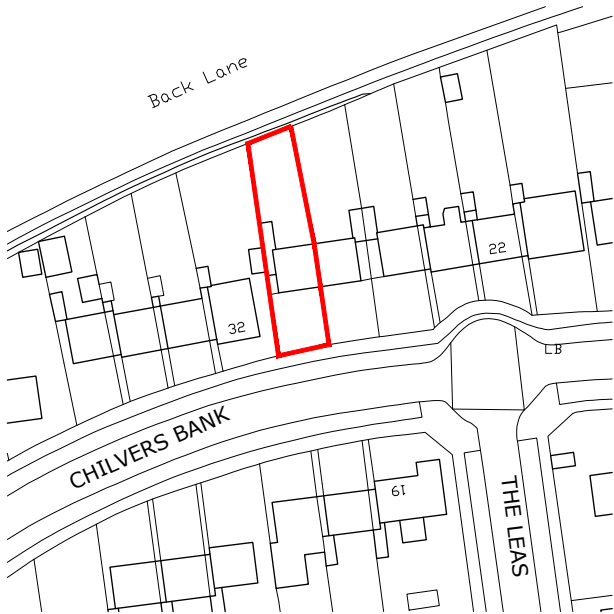


Ordnance Survey[®]

OS Sitemap[®]

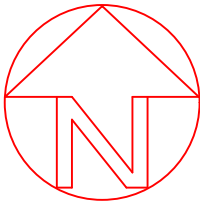

Crown Copyright and database rights 2024. OS AC0000814278 National Map Centre. Purchased 30/06/2024 1 year licence.

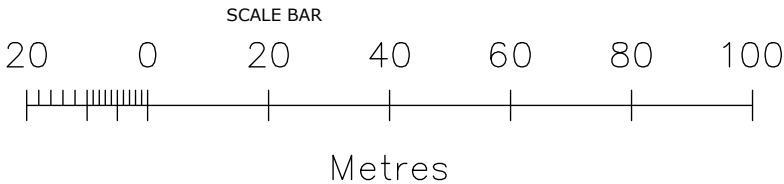

TITLE
LOCATION PLAN

ADDRESS
30 CHILVERS BANK,
BALDOCK, SG7 6HS

SCALE 1:1250 @A4	DATE JUN 2024
DRAWING No. CB101-OS	REV. -

(c) Crown Copyright 2024
Reproduction in whole or in part is prohibited
without the prior permission of Ordnance Survey.