



32 Rock Road

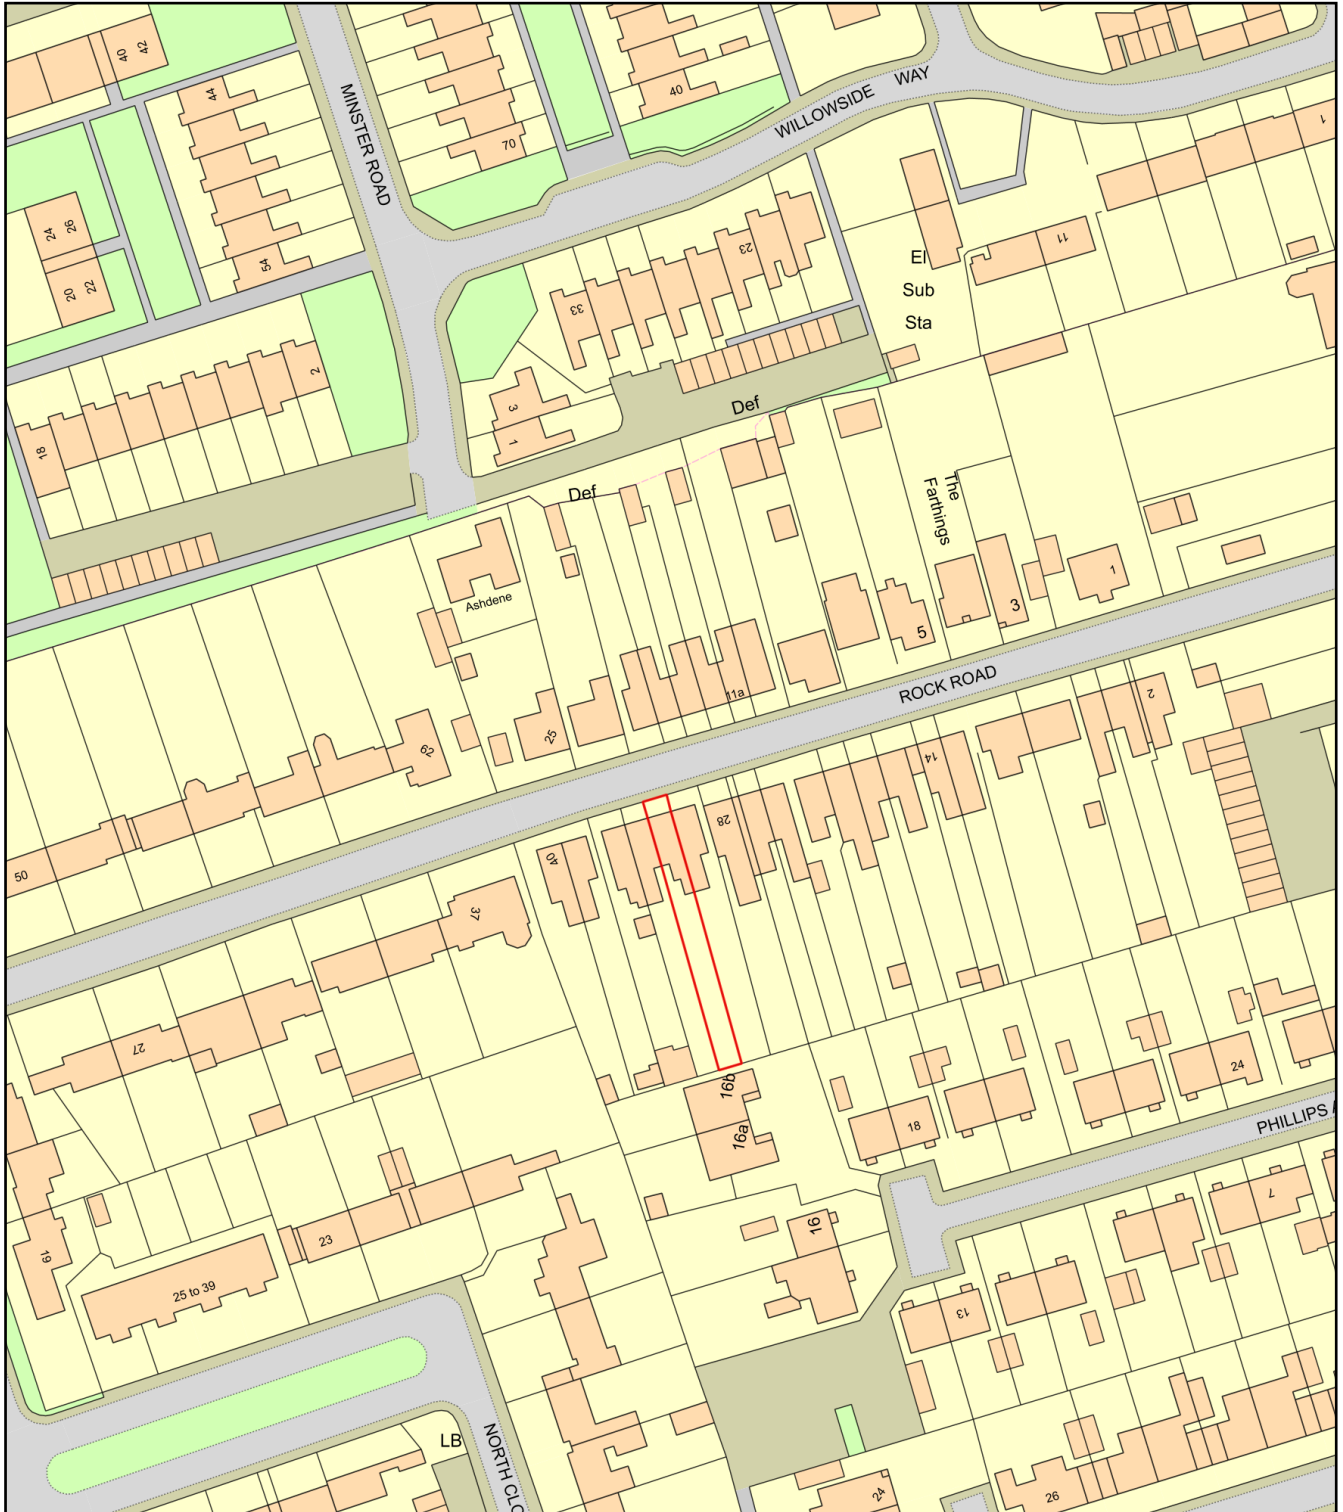

0 50
Metres

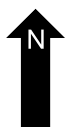

Plan Produced for: Romy Desmarais
Date Produced: 31 Jan 2025
Plan Reference Number: TQRQM25031135828841
Scale: 1:1250 @ A4