


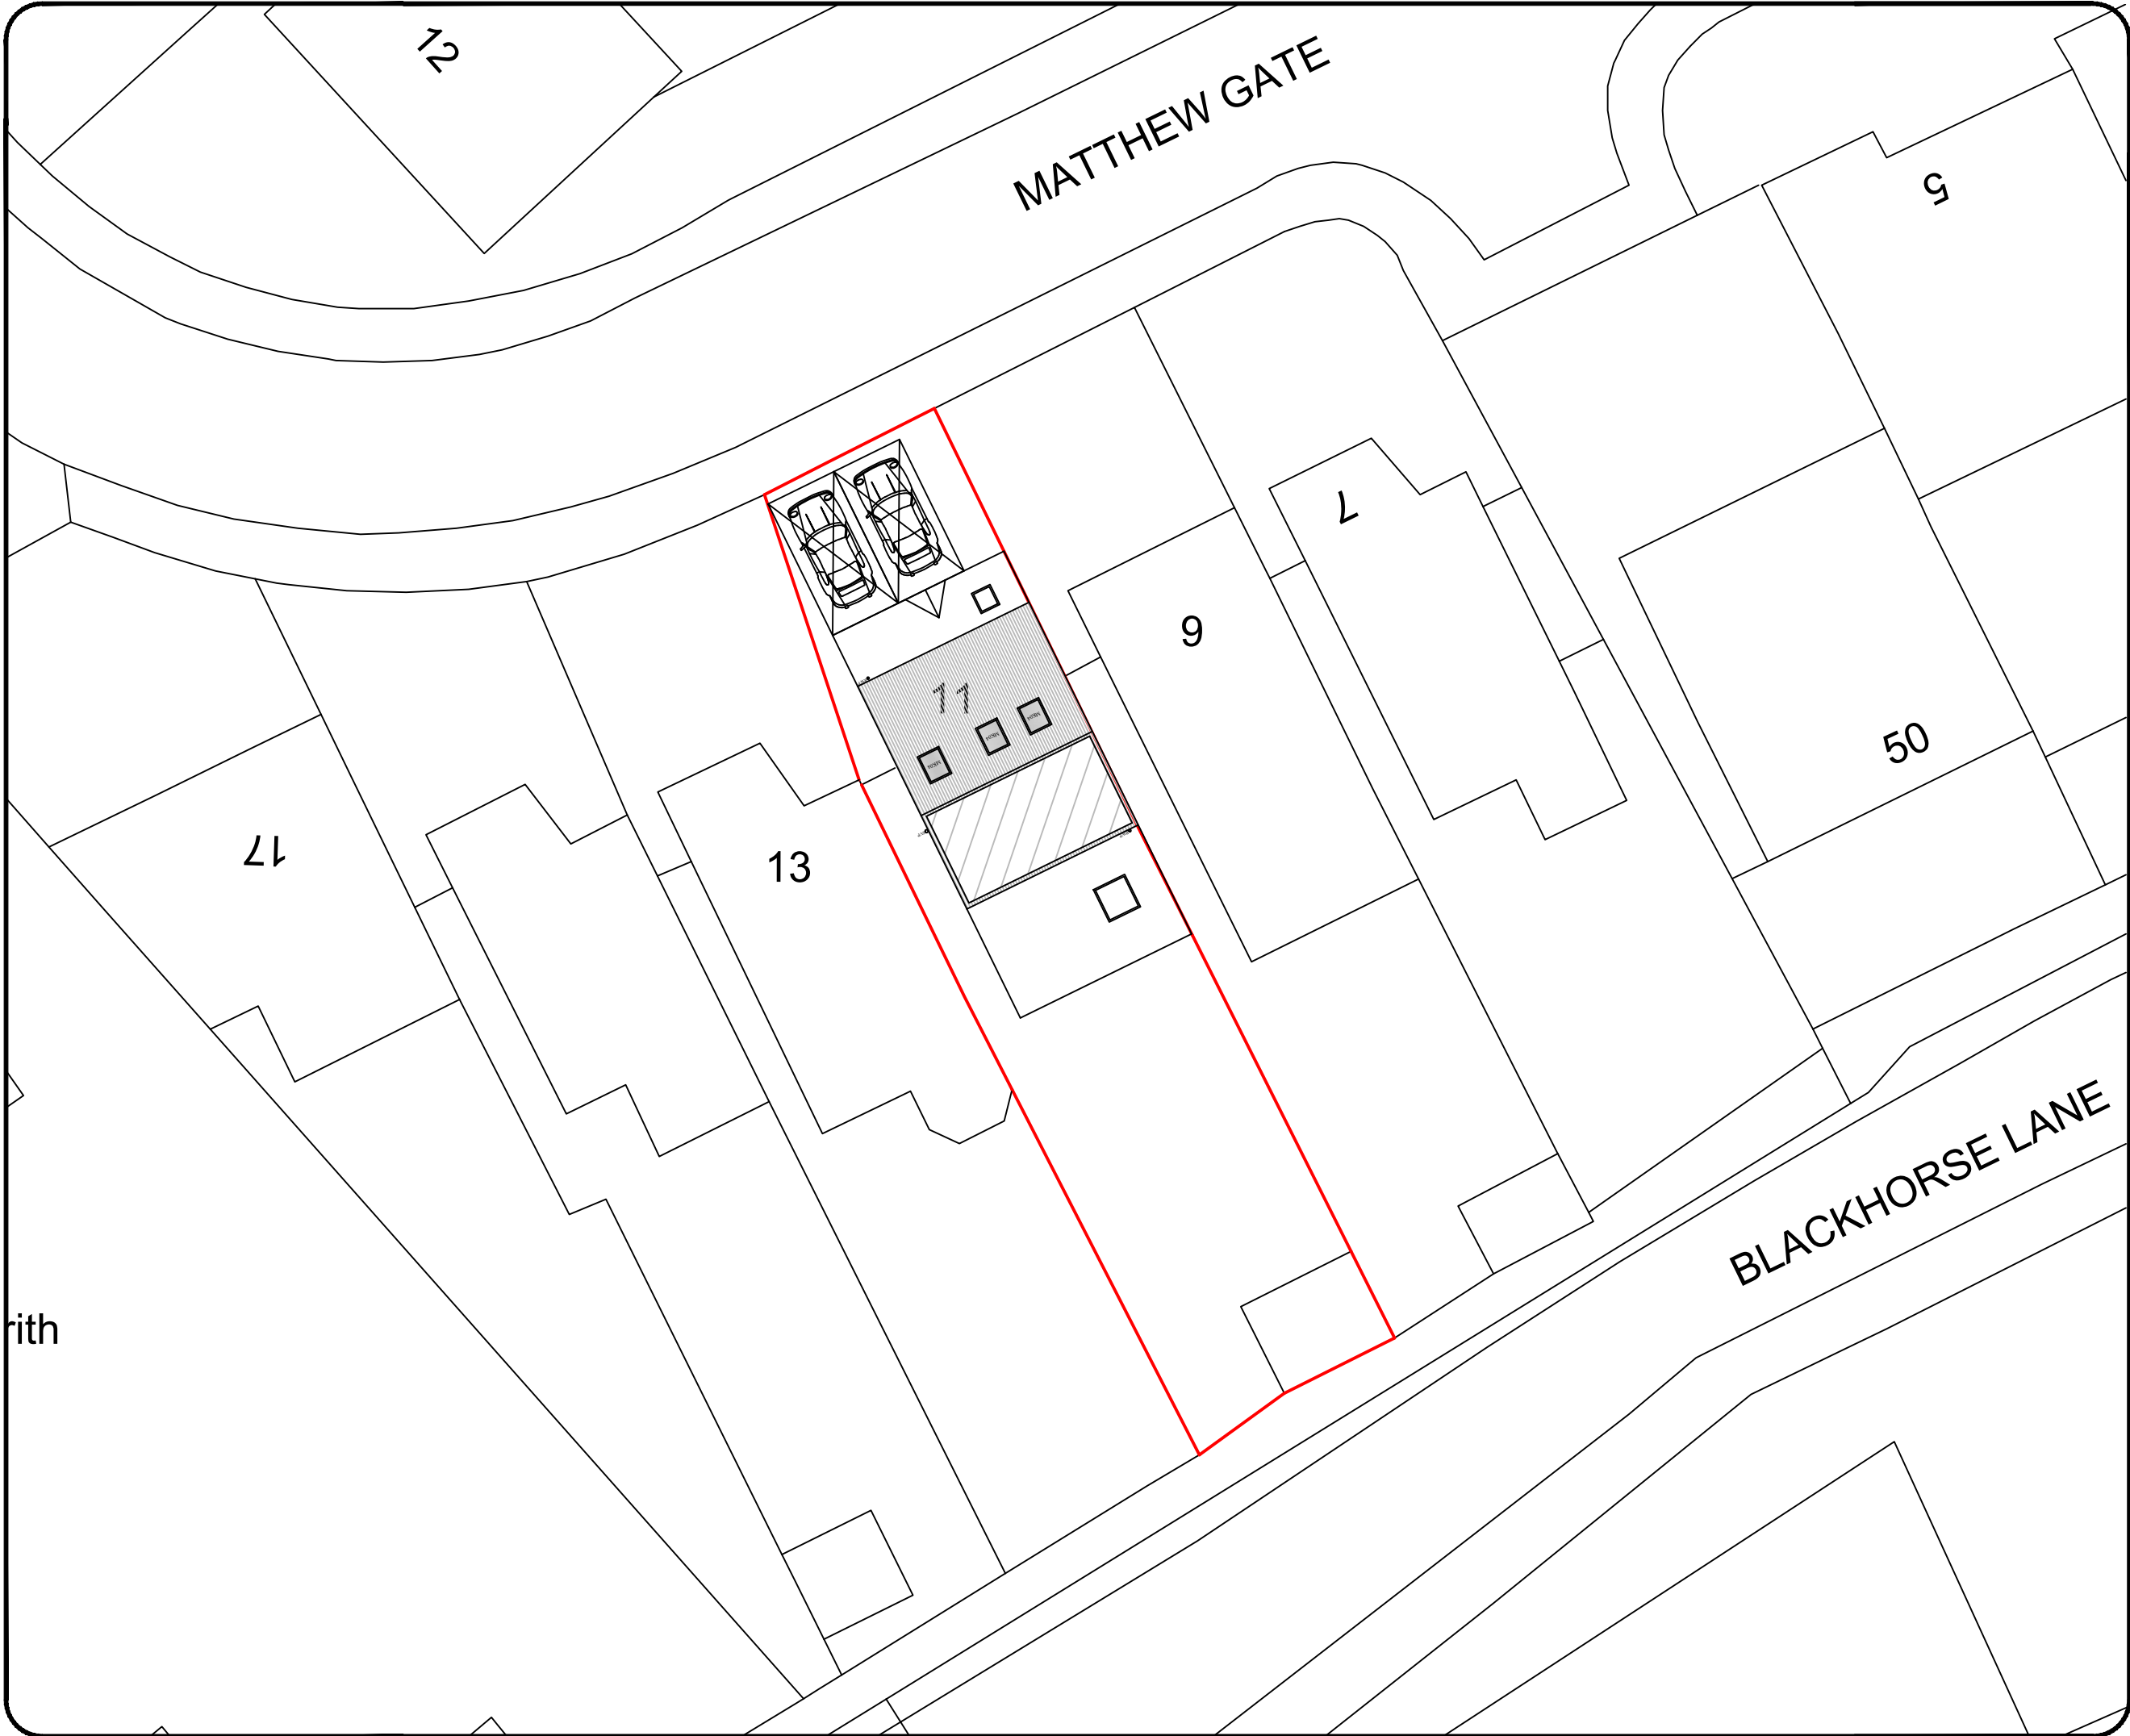

Notes

All drawings to be signed off by building control before the commencement of any works. If works commence on a Building Notice, the Builder/property owner commences works at their own risk and ELA Design (or its Officer's) cannot accept any liability whatsoever for these works carried out.

registered

LABC

Partner Authority Scheme

Scale in Metres

1:200

0

2

4

6

8

10

N

O/S licence number

100060020

Rev	Date	Details	By
A	05/05/26	Revision A	CE

Project:

Loft Conversion

Drawing:

Proposed Block Plan

Address:

11 Matthew Gate,
Hitchin, Herts, SG4 9EQ

Drawing N°:

ELA/8

Rev:

A

A3 Scale:	Drawn By:	Job No:	Date:
1:200	CE	3563	05/05/26

ELA design

www.ela-design.co.uk

ELA Design

Beechcroft

Riverside Avenue

Broxbourne

Herts

EN10 6RA

Tel:- 07979510821