




Notes

All drawings to be signed off by building control before the commencement of any works. If works commence on a Building Notice, the Builder/property owner commences works at their own risk and ELA Design (or its Officer's) cannot accept any liability whatsoever for these works carried out.

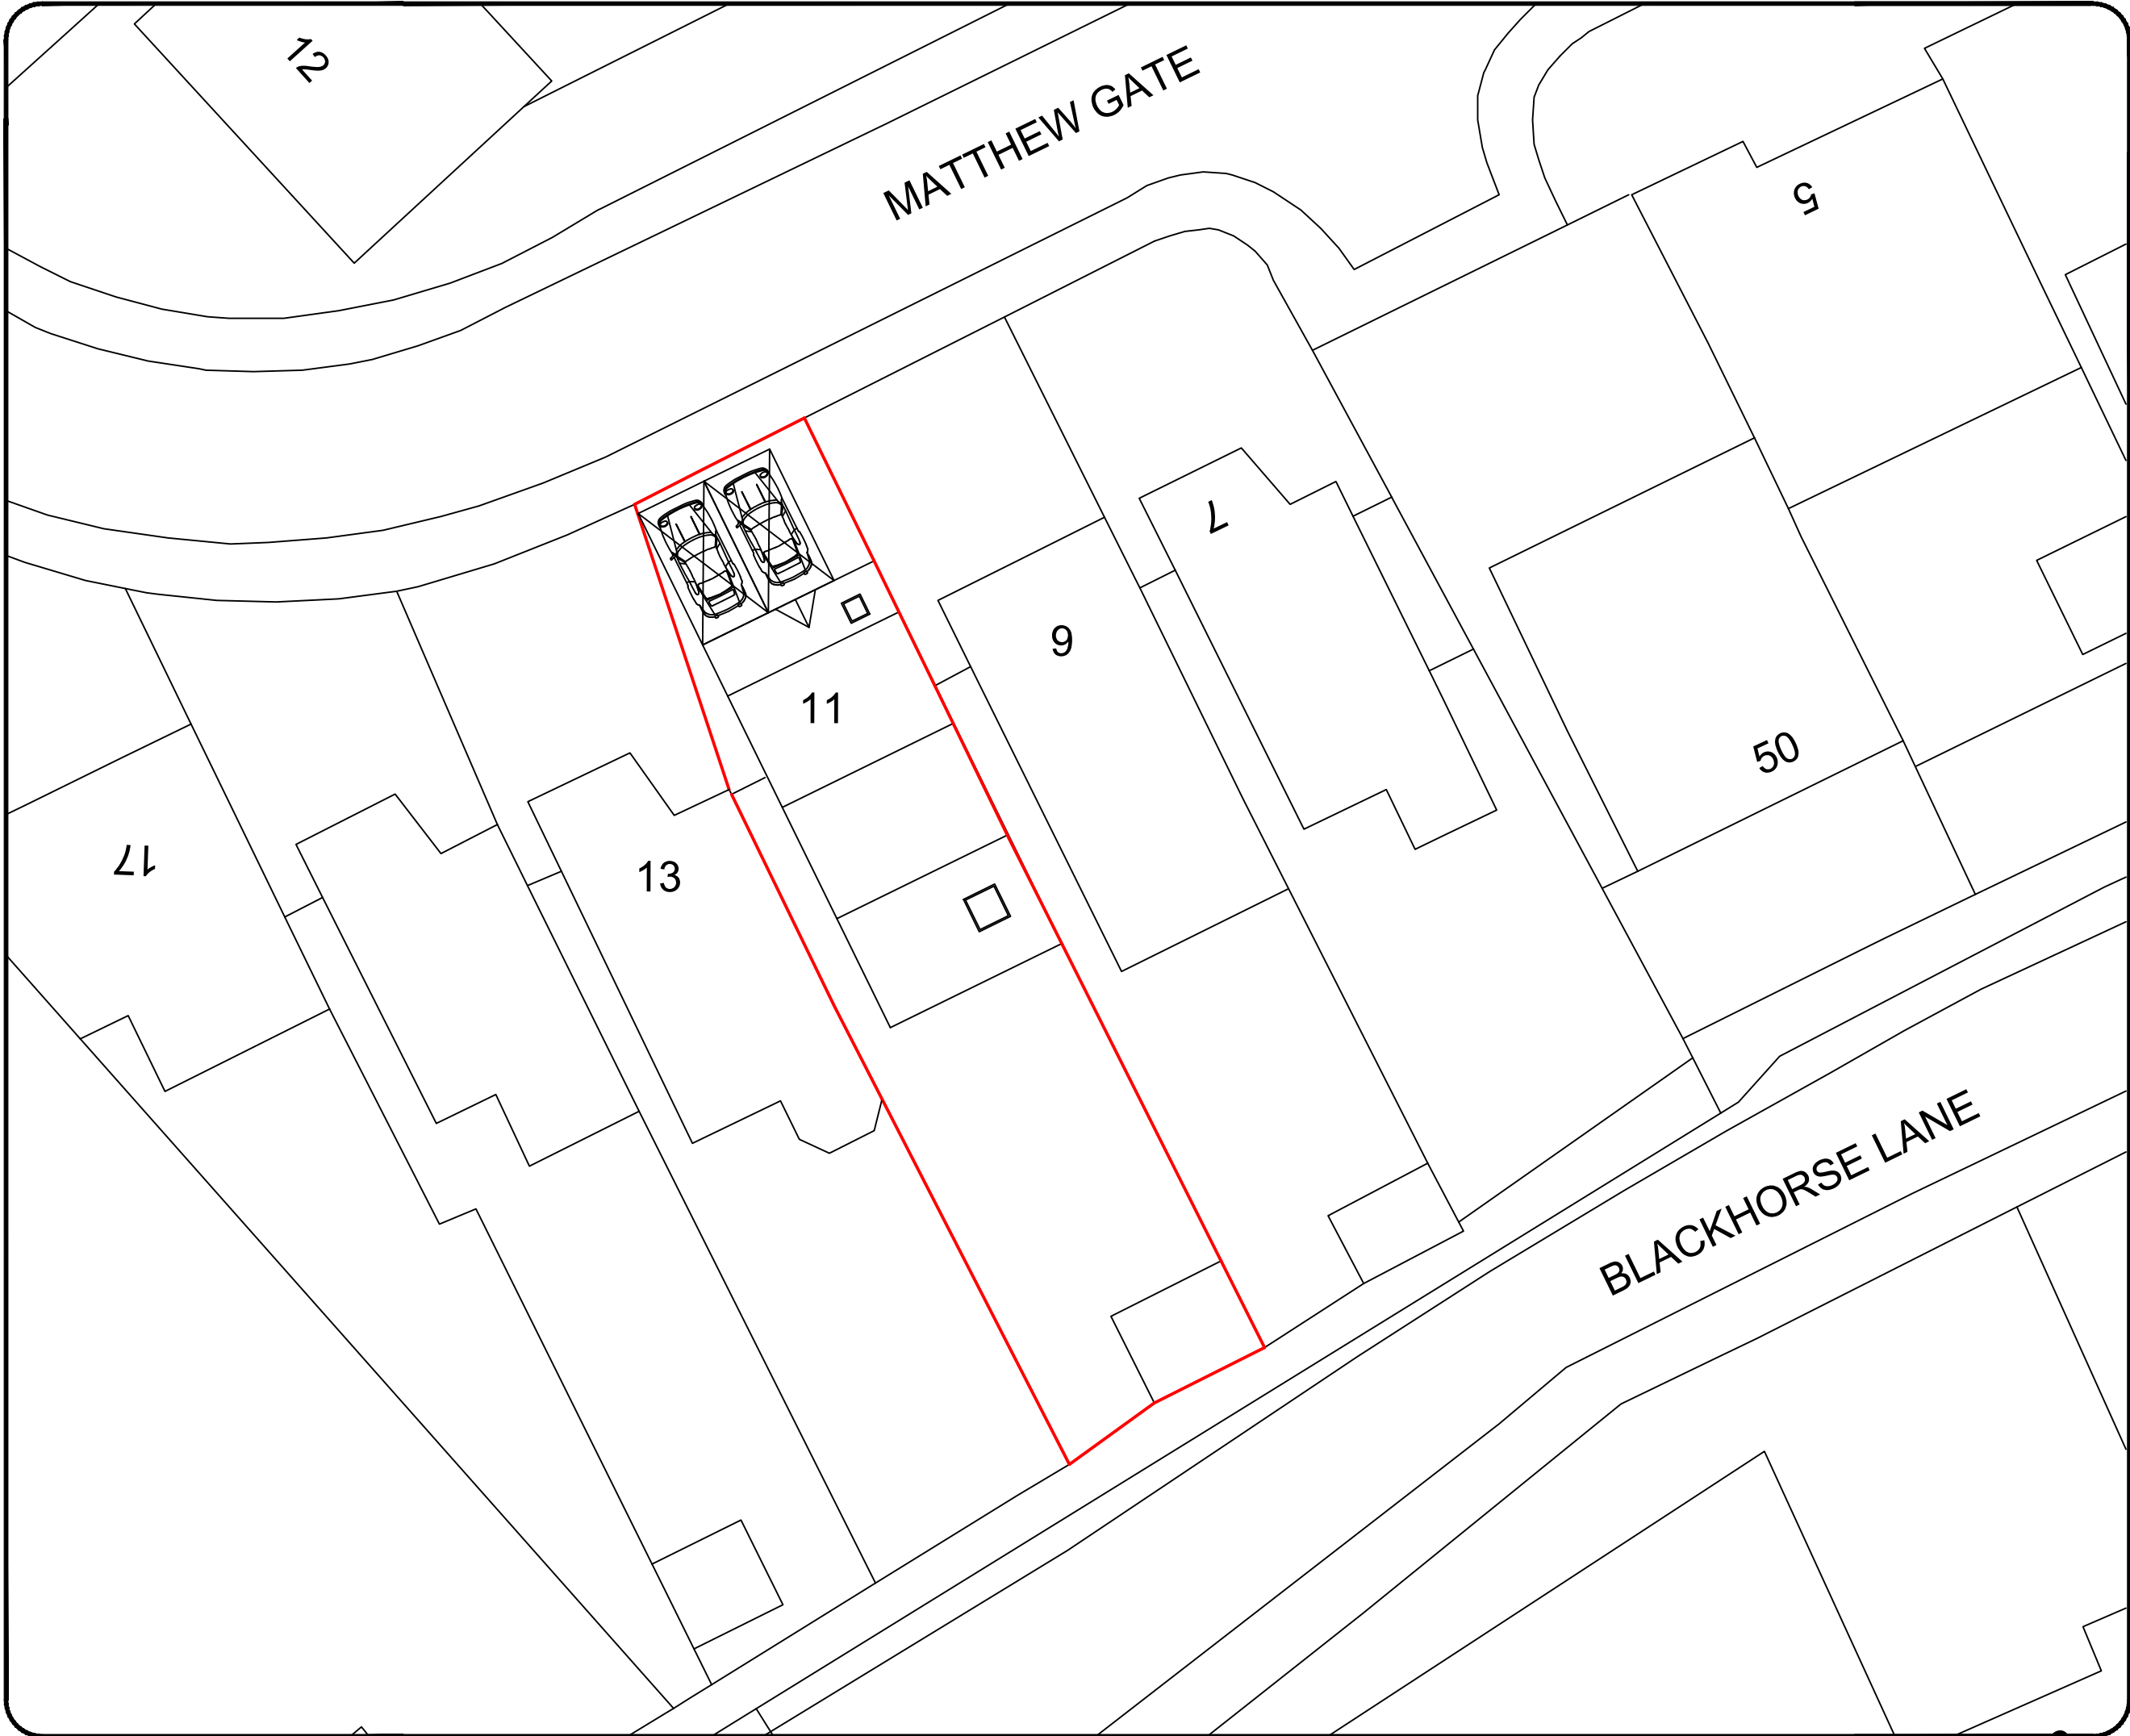

Scale in Metres
1:200



O/S licence number
100060020

Rev	Date	Details	By
A	05/05/26	Revision A	CE

Project:
Loft Conversion

Drawing:
Existing Block Plan

Address:
11 Matthew Gate,
Hitchin, Herts, SG4 9EQ

Drawing N°:
ELA/7

Rev:
A

A3 Scale:
1:200

Drawn By:
CE

Job No:
3563

Date:
05/05/26



ELA Design
Beechcroft
Riverside Avenue
Broxbourne
Herts
EN10 6RA
www.ela-design.co.uk

ELA Design
Beechcroft
Riverside Avenue
Broxbourne
Herts
EN10 6RA
Tel:- 07979510821