


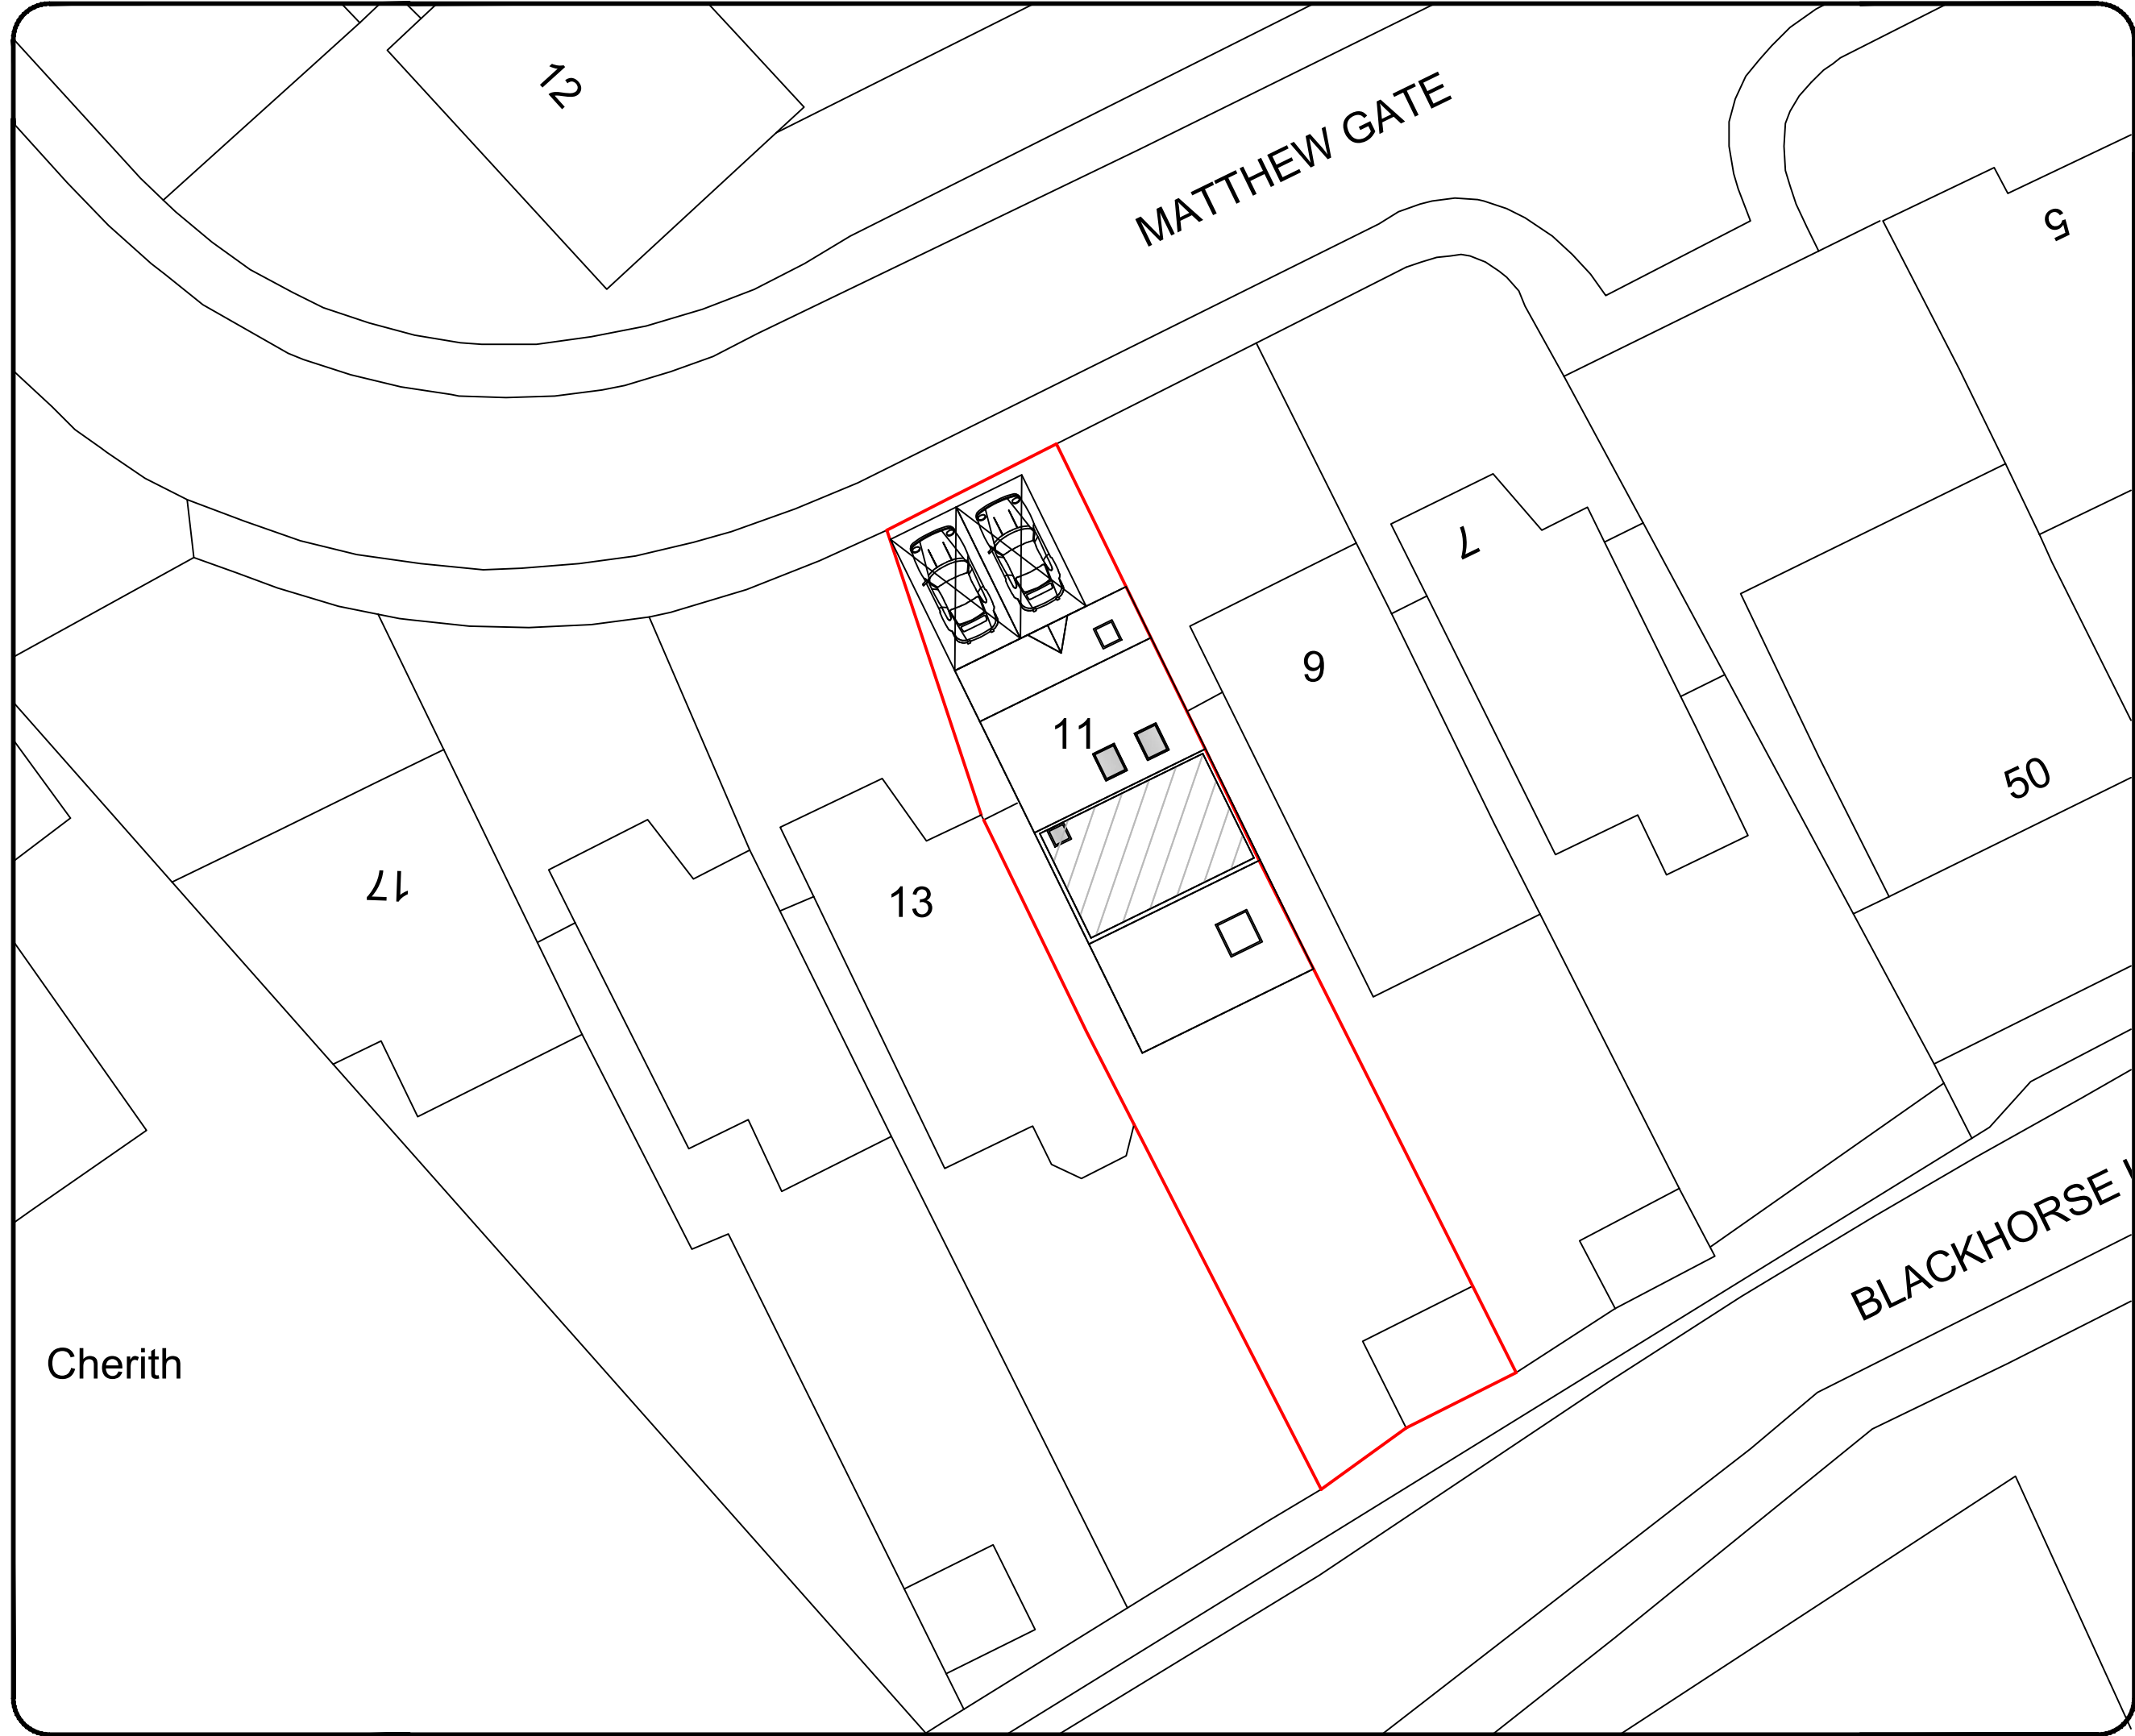

Notes

All drawings to be signed off by building control before the commencement of any works. If works commence on a Building Notice, the Builder/property owner commences works at their own risk and ELA Design (or its Officer's) cannot accept any liability whatsoever for these works carried out.



O/S licence number  
100060020

| Rev | Date     | Details    | By |
|-----|----------|------------|----|
| A   | 05/05/26 | Revision A | CE |

Project:  
Loft Conversion

Drawing:  
Proposed Block Plan

Address:  
11 Matthew Gate,  
Hitchin, Herts, SG4 9EQ

|             |      |
|-------------|------|
| Drawing N°: | Rev: |
| ELA/8       | A    |

|           |           |         |          |
|-----------|-----------|---------|----------|
| A3 Scale: | Drawn By: | Job No: | Date:    |
| 1:200     | CE        | 3563    | 05/05/26 |



ELA Design  
Beechcroft  
Riverside Avenue  
Broxbourne  
Herts  
EN10 6RA  
www.ela-design.co.uk

Tel:- 07979510821