


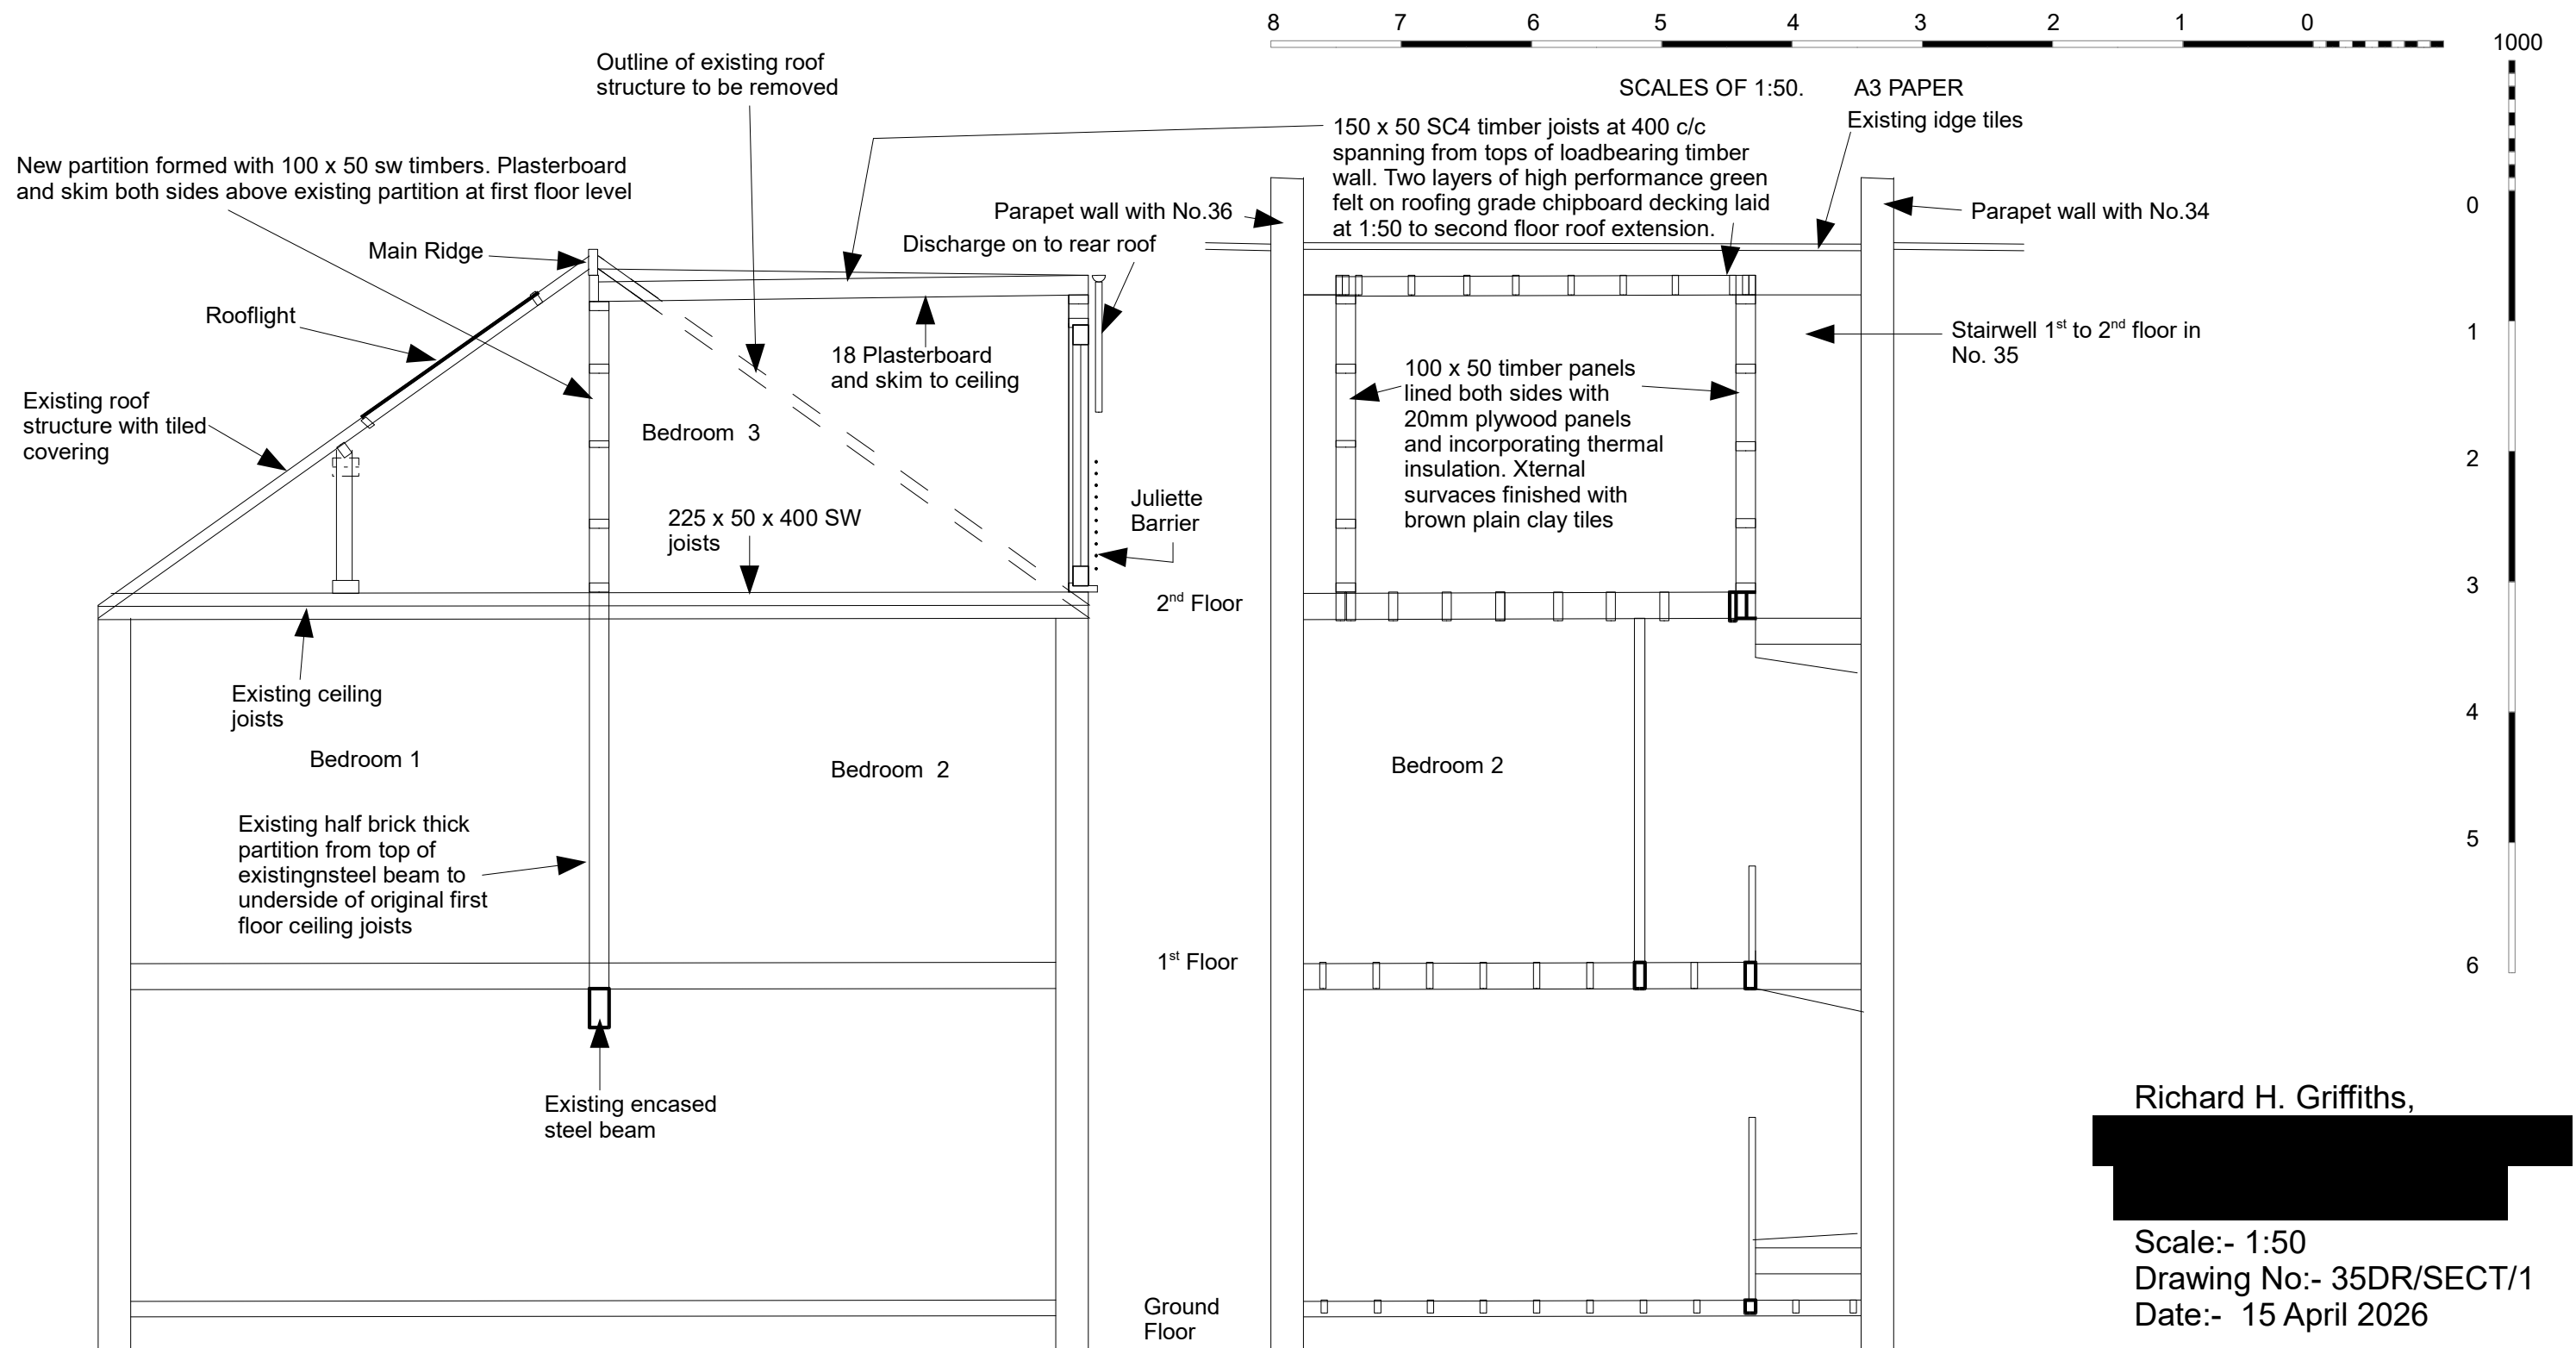

SECTION A-A

SECTION B-B

Richard H. Griffiths,

Scale:- 1:50
Drawing No:- 35DR/SECT/1
Date:- 15 April 2026

PROJECT:-
Project,Rear Roof Extension
35 Dacre Road SG5 1QJ
ON BEHALF OF:-
Mr.D.M.Griffiths,
35 Dacre Road,
Stevenage,
Herts.SG5 1QJ