IF IN DOUBT, ASK !

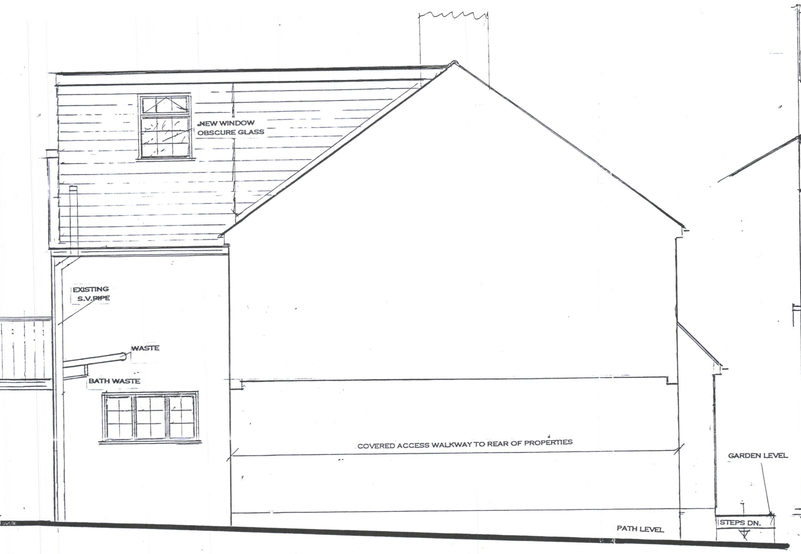

SIDE ELEVATION-NORTH



REAR ELEVATION

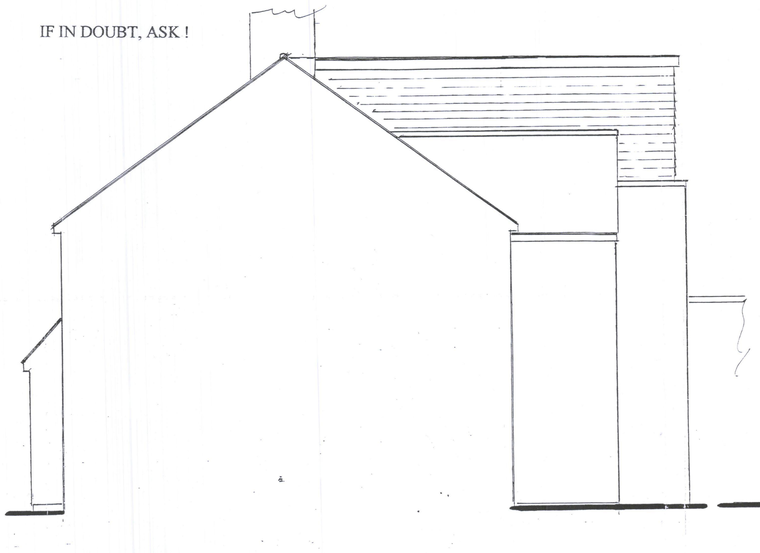

SIDE ELEVATION-SOUTH



FRONT ELEVATION

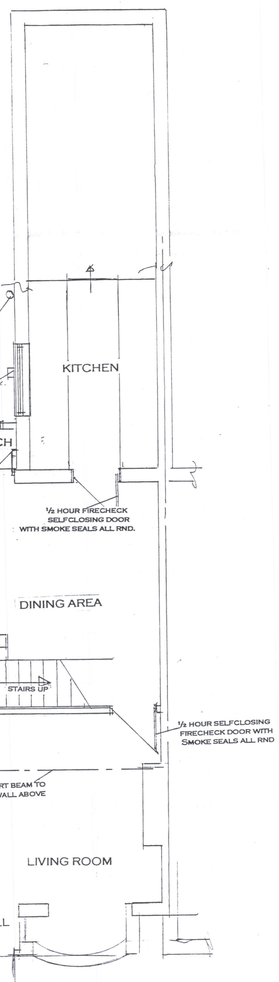

GROUND FLOOR PLAN

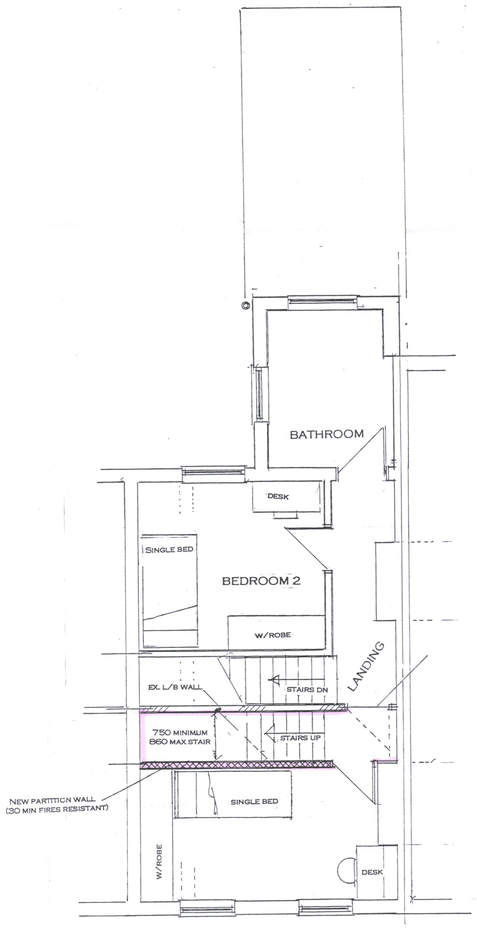

FIRST FLOOR PLAN

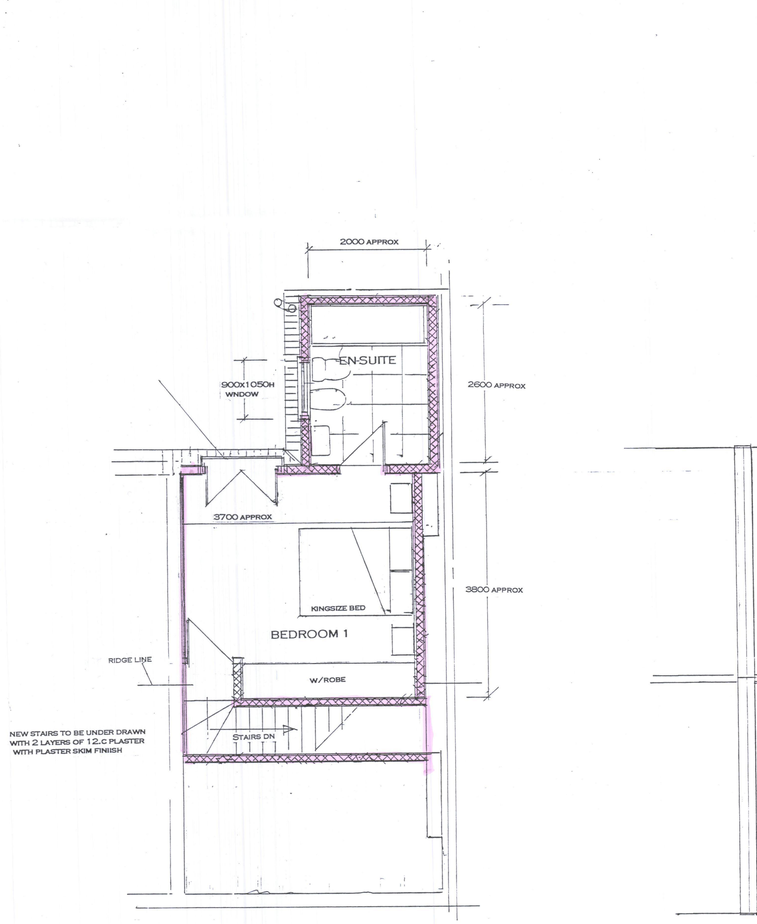

SECOND FLOOR PLAN

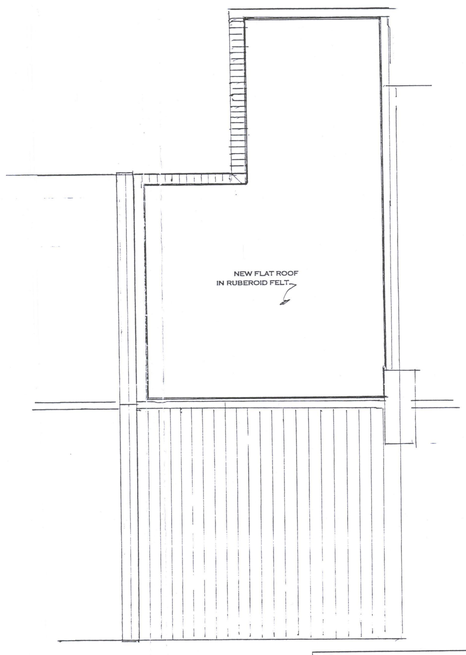

ROOF PLAN

0 1 2 3 4 5M

SCALE 1:50

N.H.D.C.
30 APR 2018

Project
DRAFT LAYOUT FOR THE PROPOSED LOFT CONVERSION AT NO84
WHINBUSH ROAD, HITCHIN, HERTS
Title
PROPOSED FLOOR PLANS AND TYPICAL SECTION
Applicant
MR & MRS.
Drawn. D.Bryars Date : February 2018 Scale 1:50
Iss.no. As drawn
Dwg. No. BDS1819/04/1/A Size A1