IF IN DOUBT, ASK !

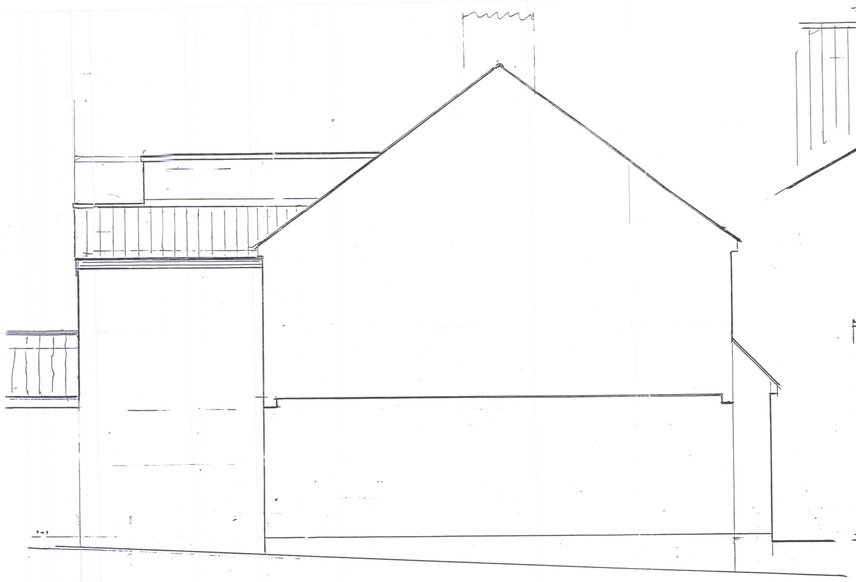

SIDE ELEVATION-NORTH



REAR ELEVATION

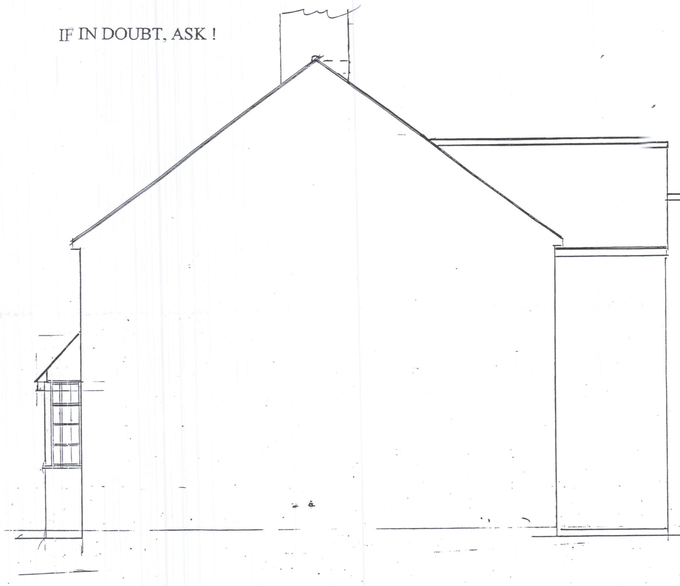

SIDE ELEVATION-SOUTH



FRONT ELEVATION

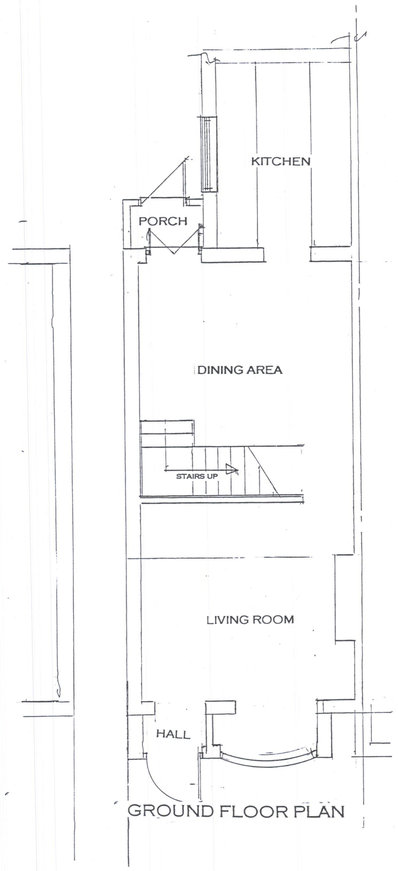

GROUND FLOOR PLAN

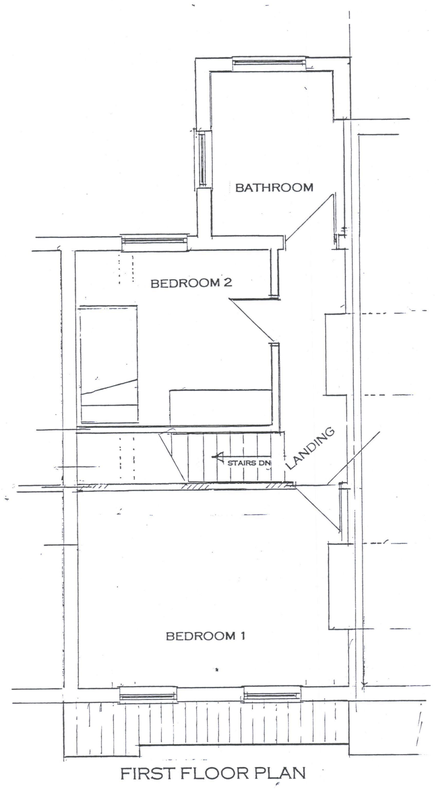

FIRST FLOOR PLAN

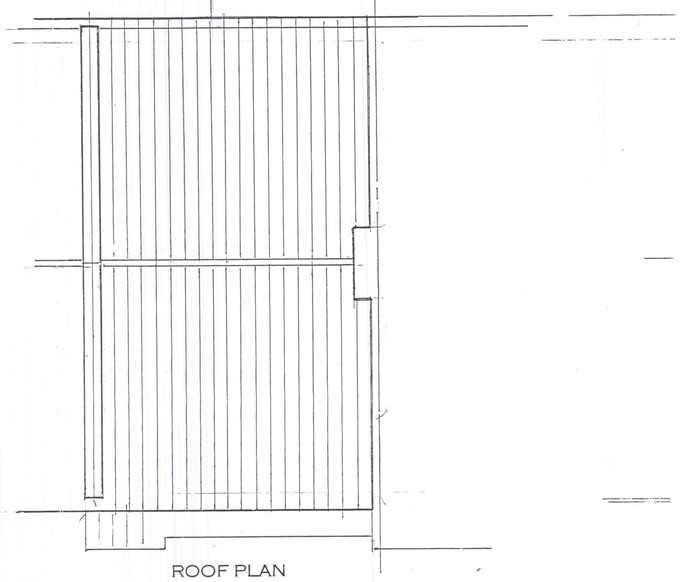

ROOF PLAN

N.H.D.C.
30 APR 2018

Project
ELEVATIONS AND FLOOR PLANS OF THE EXISTING PROPERTY AT 84 WHINBUSH ROAD, HITCHIN, HERTS
Title
EXISTING ARRANGEMENT
Applicant
MR & MRS.
Drawn. D.Bryars Date : APRIL 2018 Scale 1:50
Iss.no. As drawn
Dwg. No. BDS 1819/04/2/A Size A1