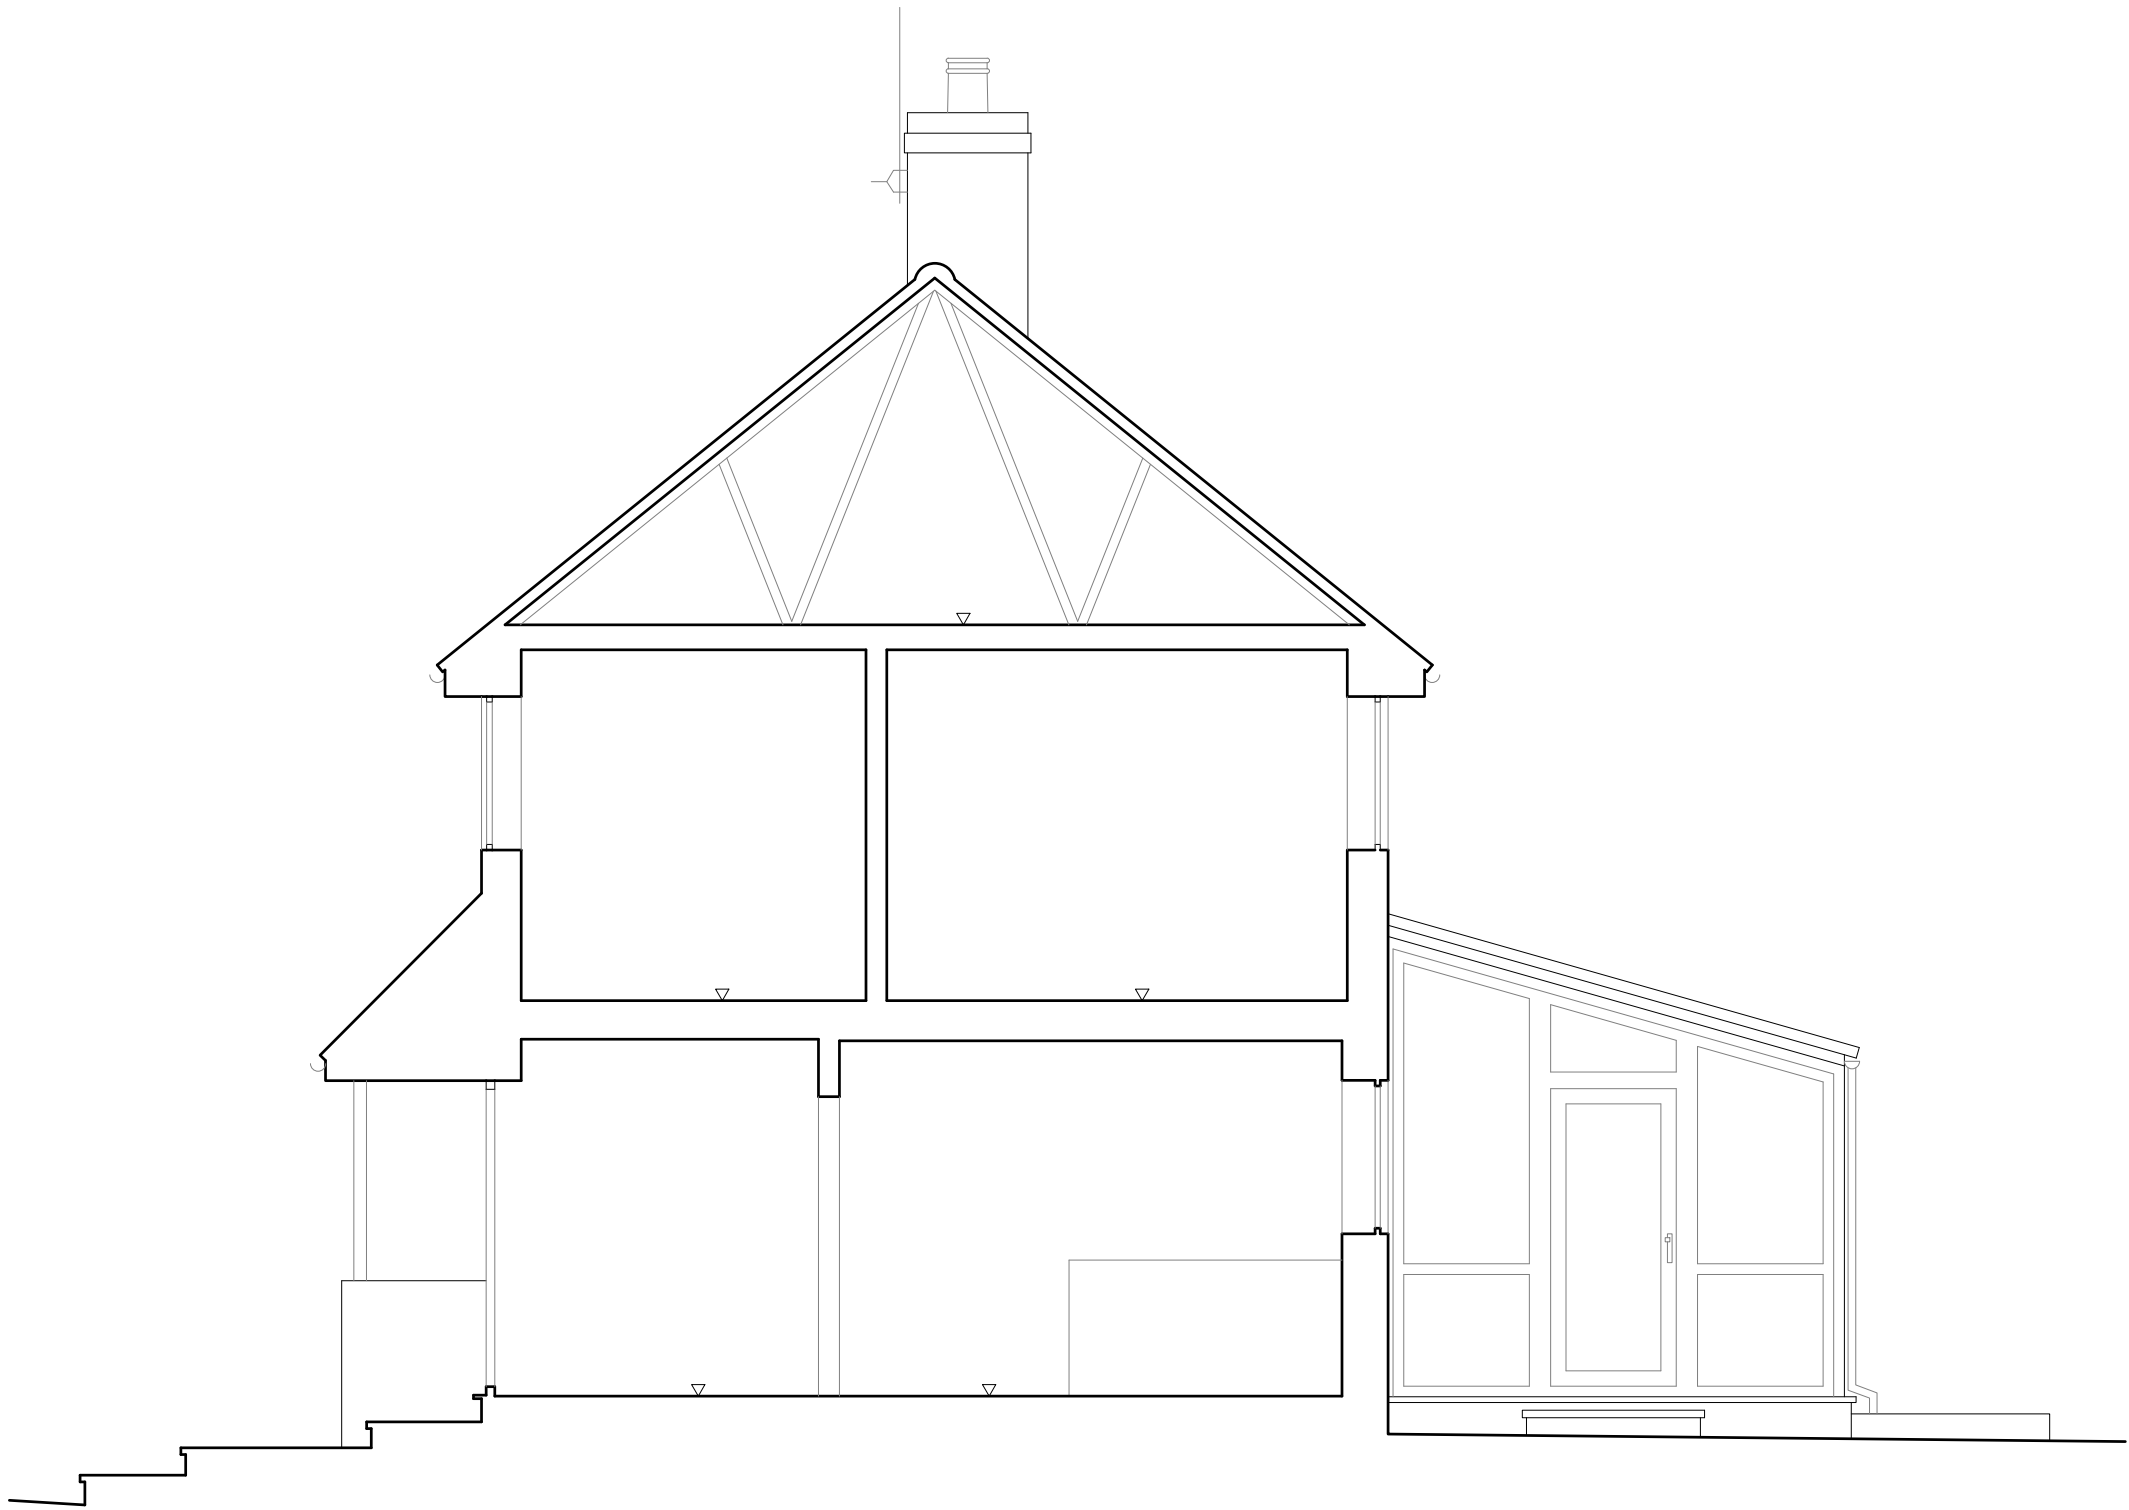


ZMINKOWSKA DE BOISE ARCHITECTS

PROJECT NAME:  
1 SPINNEY CLOSE

DRAWING NAME:  
EX SECTION

DRAWING STATUS:  
PLANNING

DRAWING NUMBER:  
2602.010

REVISION:

DATE:  
JULY 2026

SCALE:  
1:50 @ A3