


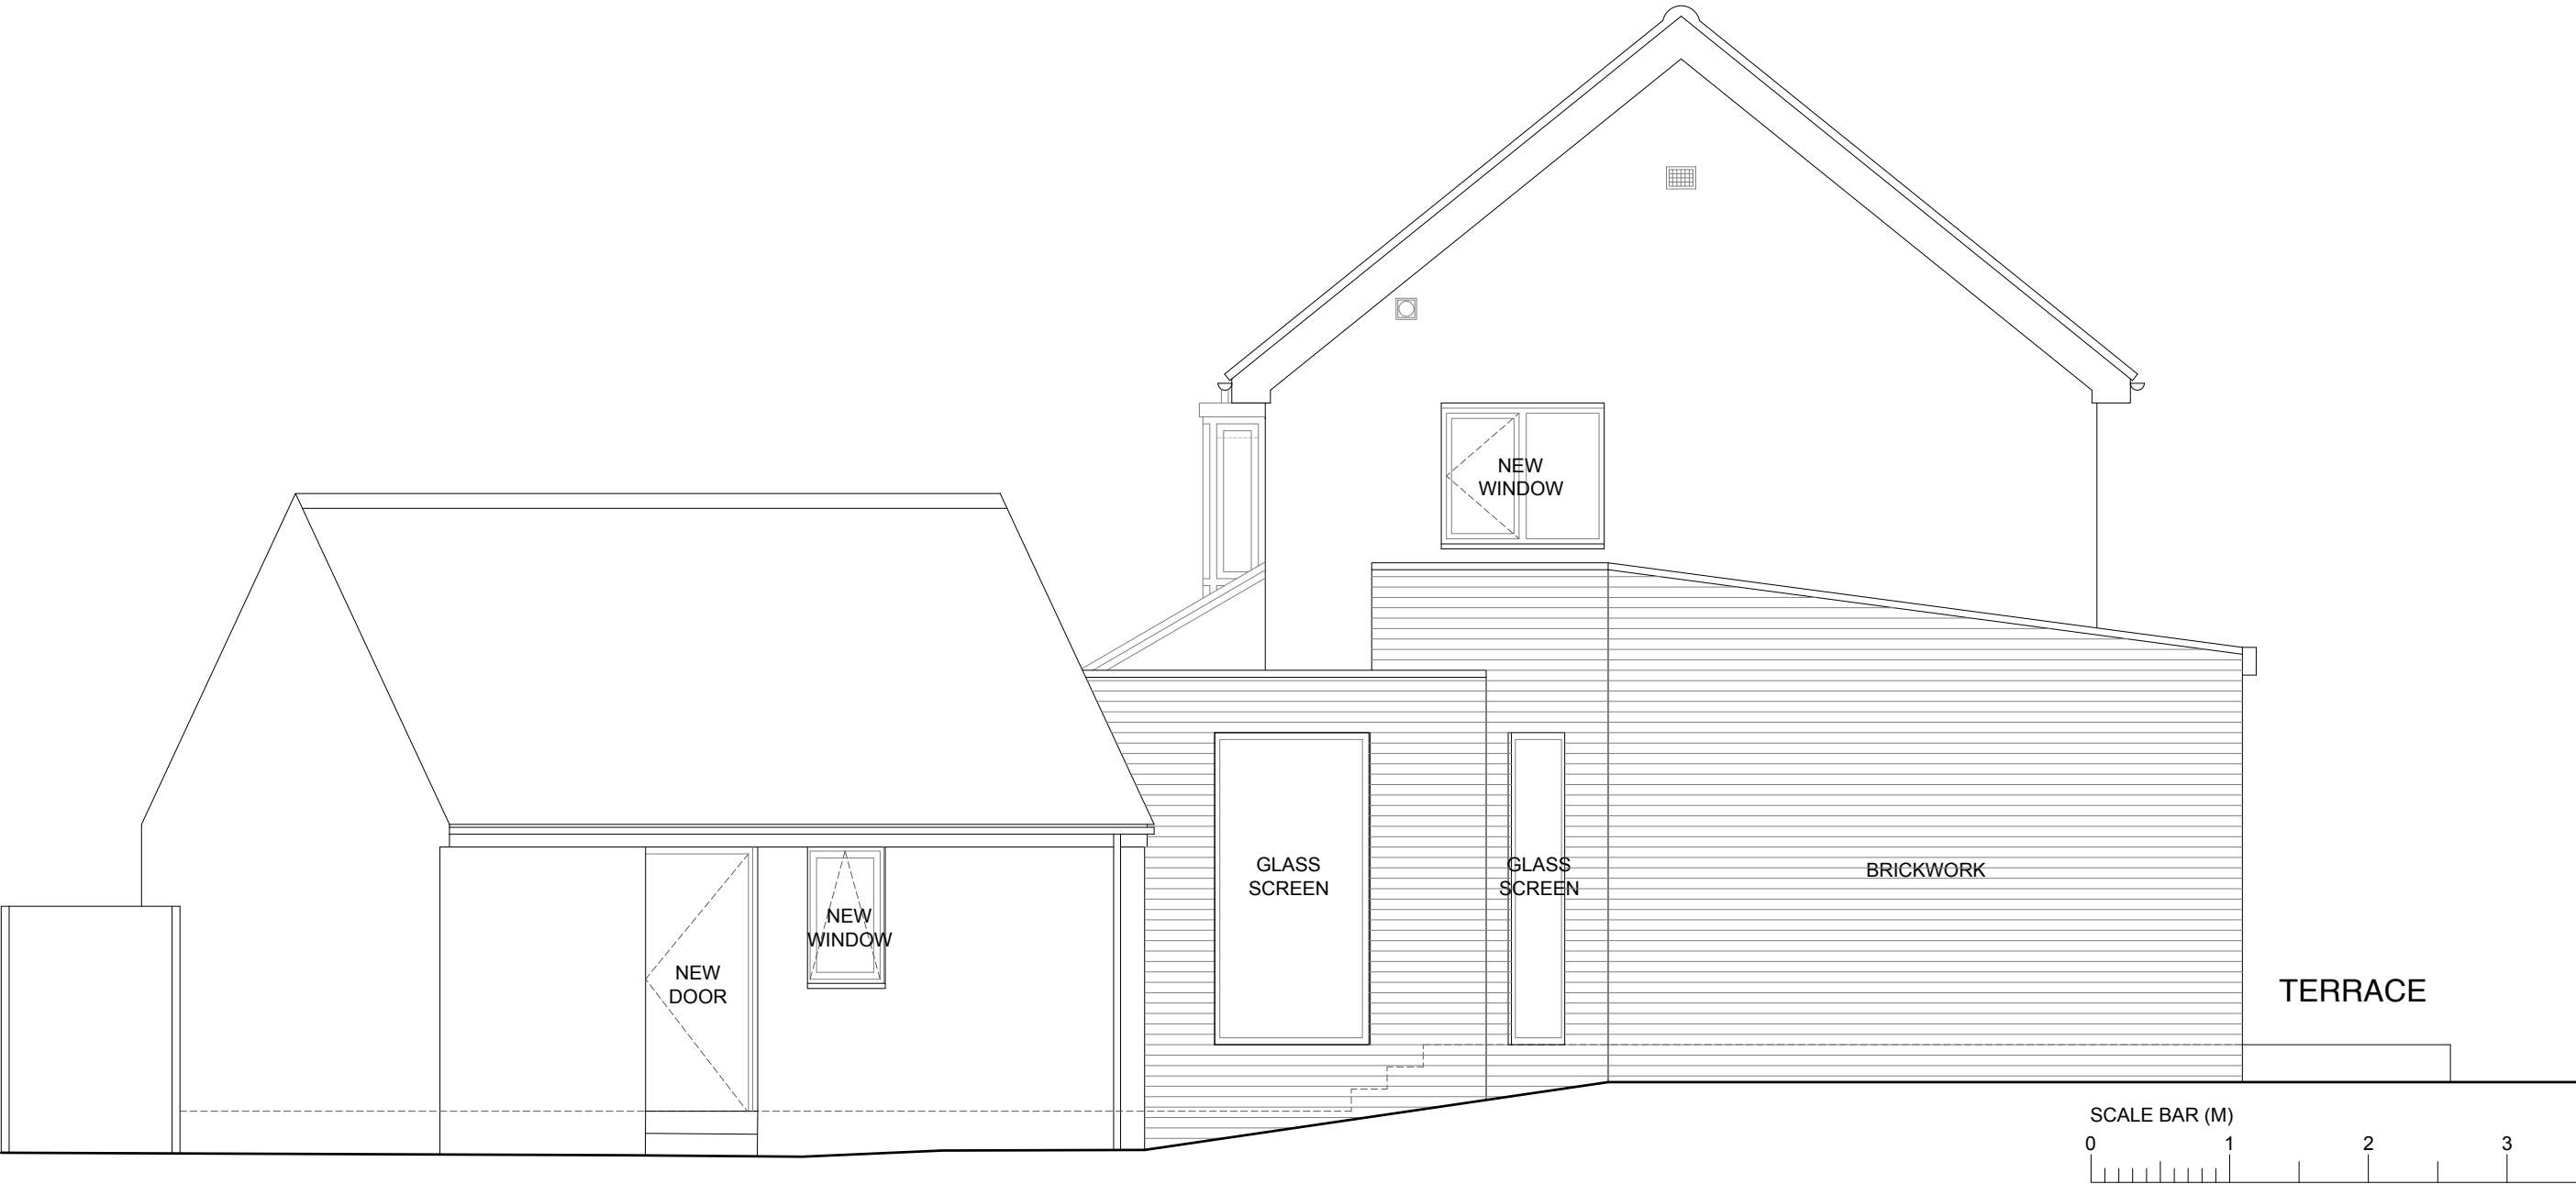

ZMINKOWSKA DE BOISE ARCHITECTS	
PROJECT NAME: 1 SPINNEY CLOSE	
DRAWING NAME: PROPOSED NORTH-EAST SIDE ELEVATION	
DRAWING STATUS: PLANNING	
DRAWING NUMBER: 2602.028	REVISION: A
DATE: JULY 2026	SCALE: 1:50 @ A3