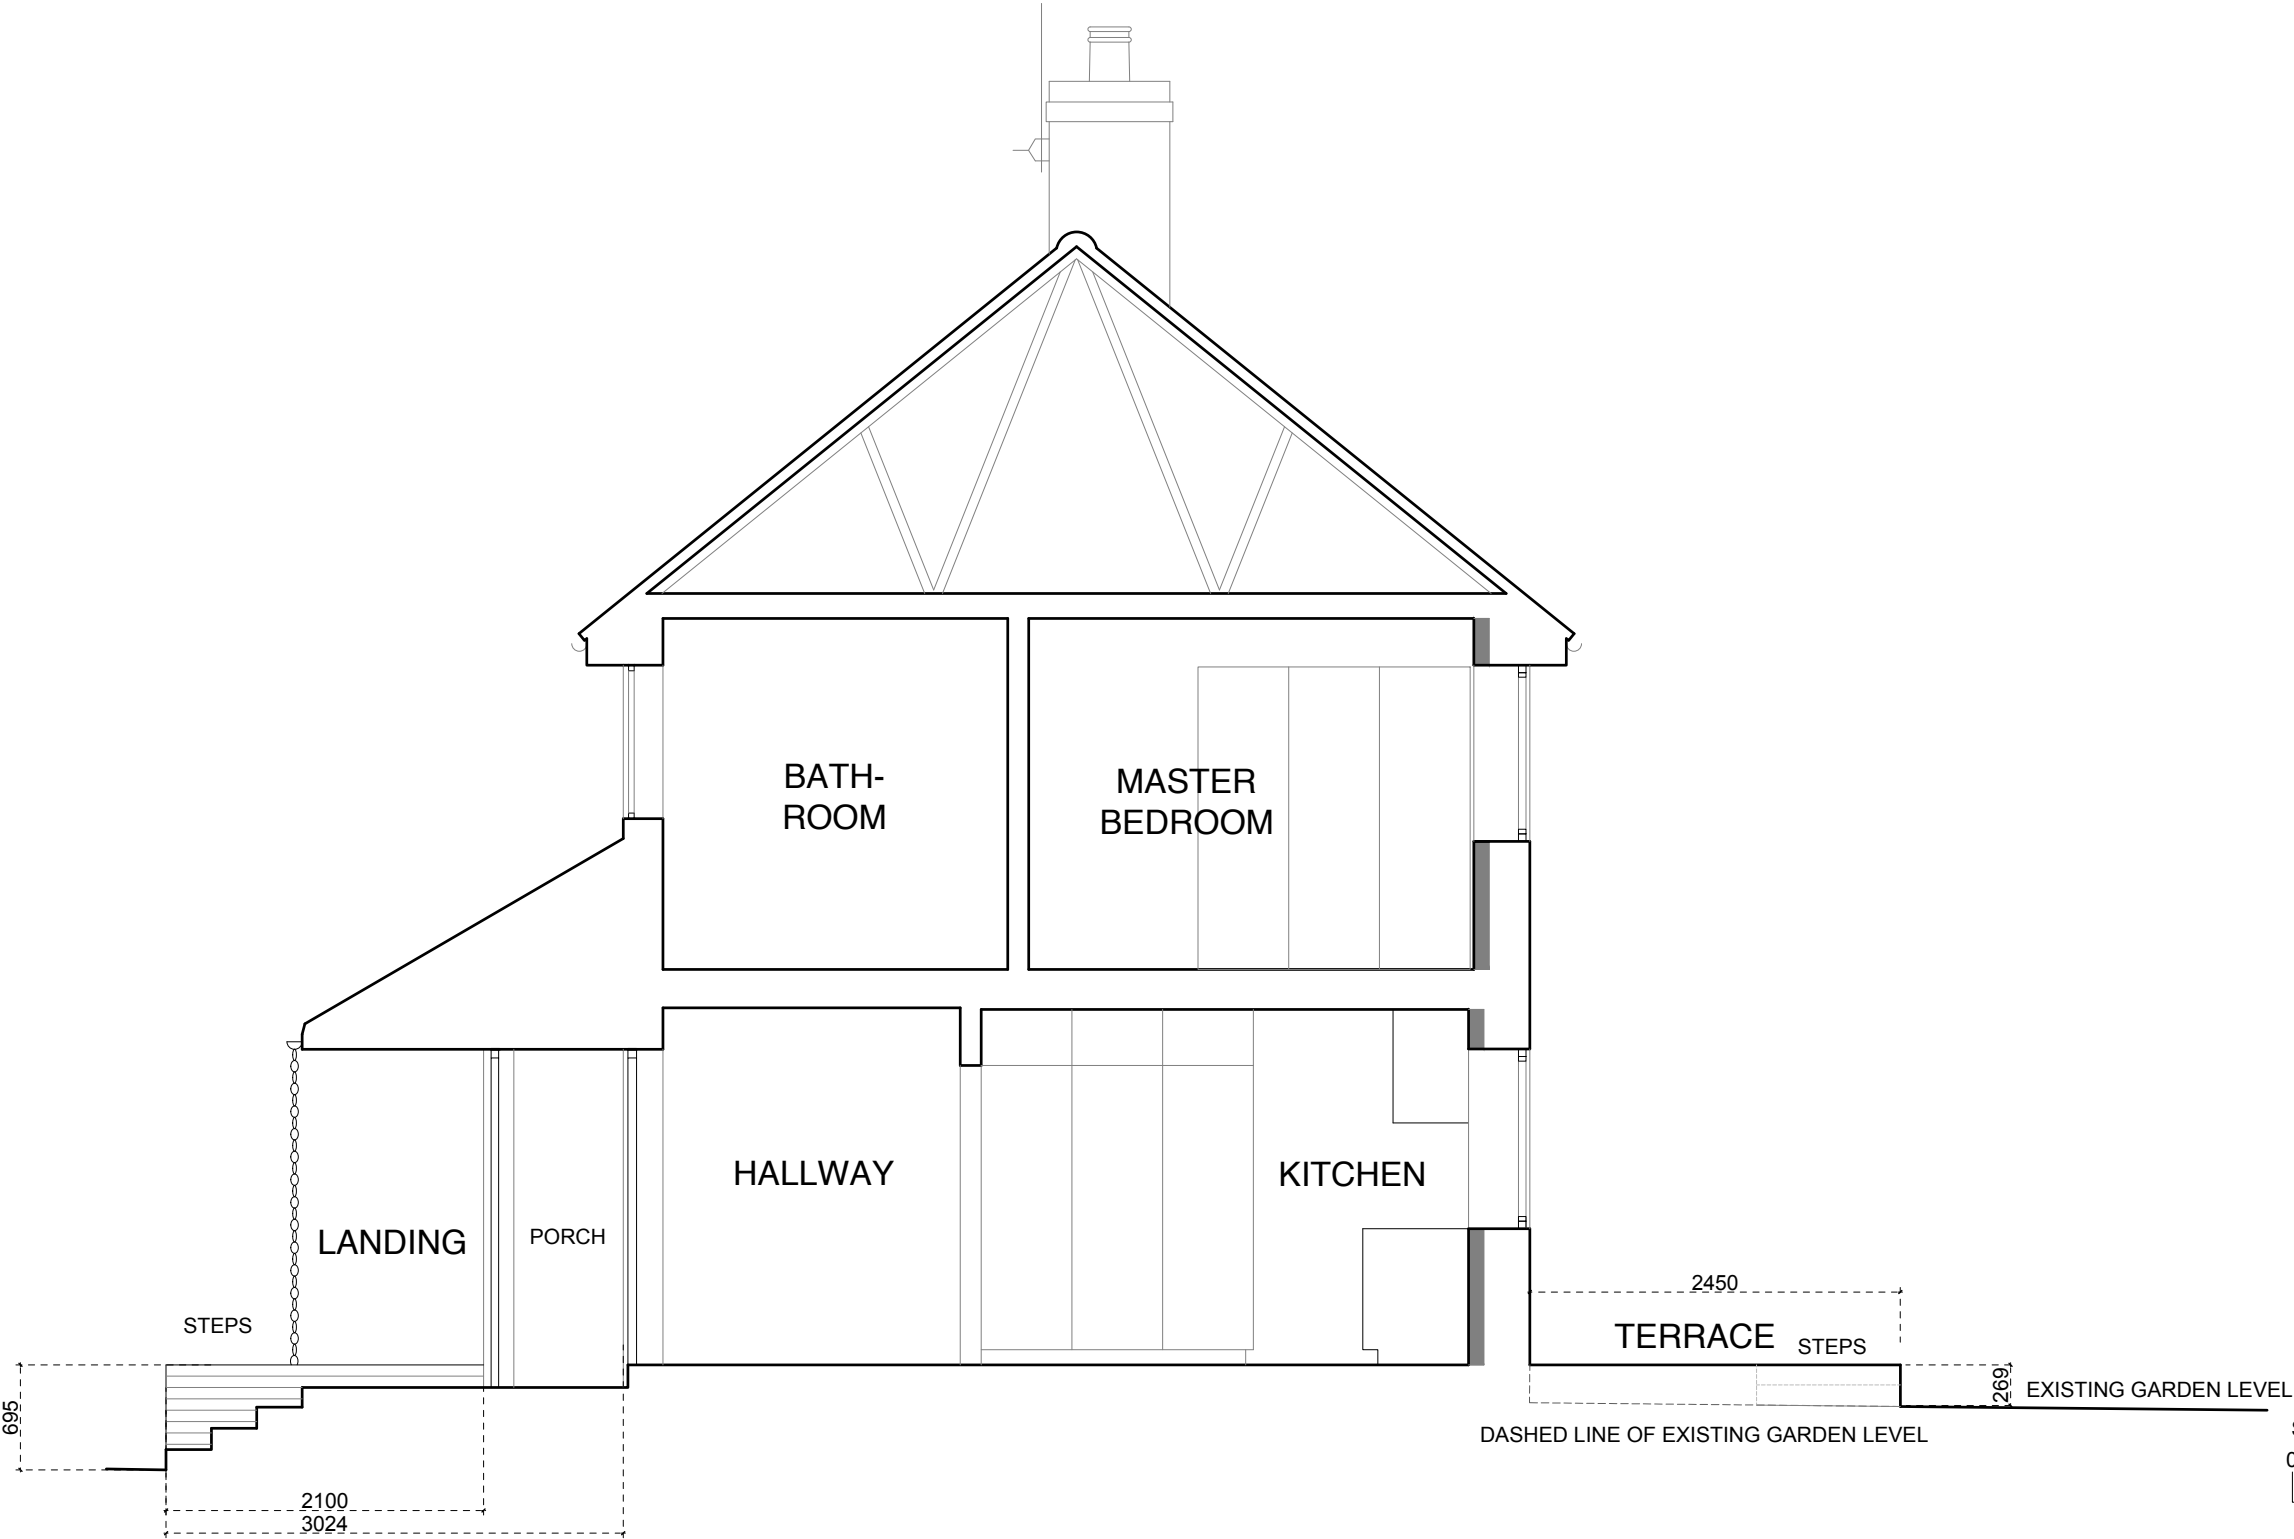


ZMINKOWSKA DE BOISE ARCHITECTS	
PROJECT NAME:	1 SPINNEY CLOSE
DRAWING NAME:	PROPOSED SECTION
DRAWING STATUS:	PLANNING
DRAWING NUMBER:	2602.029
DATE:	JULY 2026
REVISION:	SCALE: 1:50 @ A3