


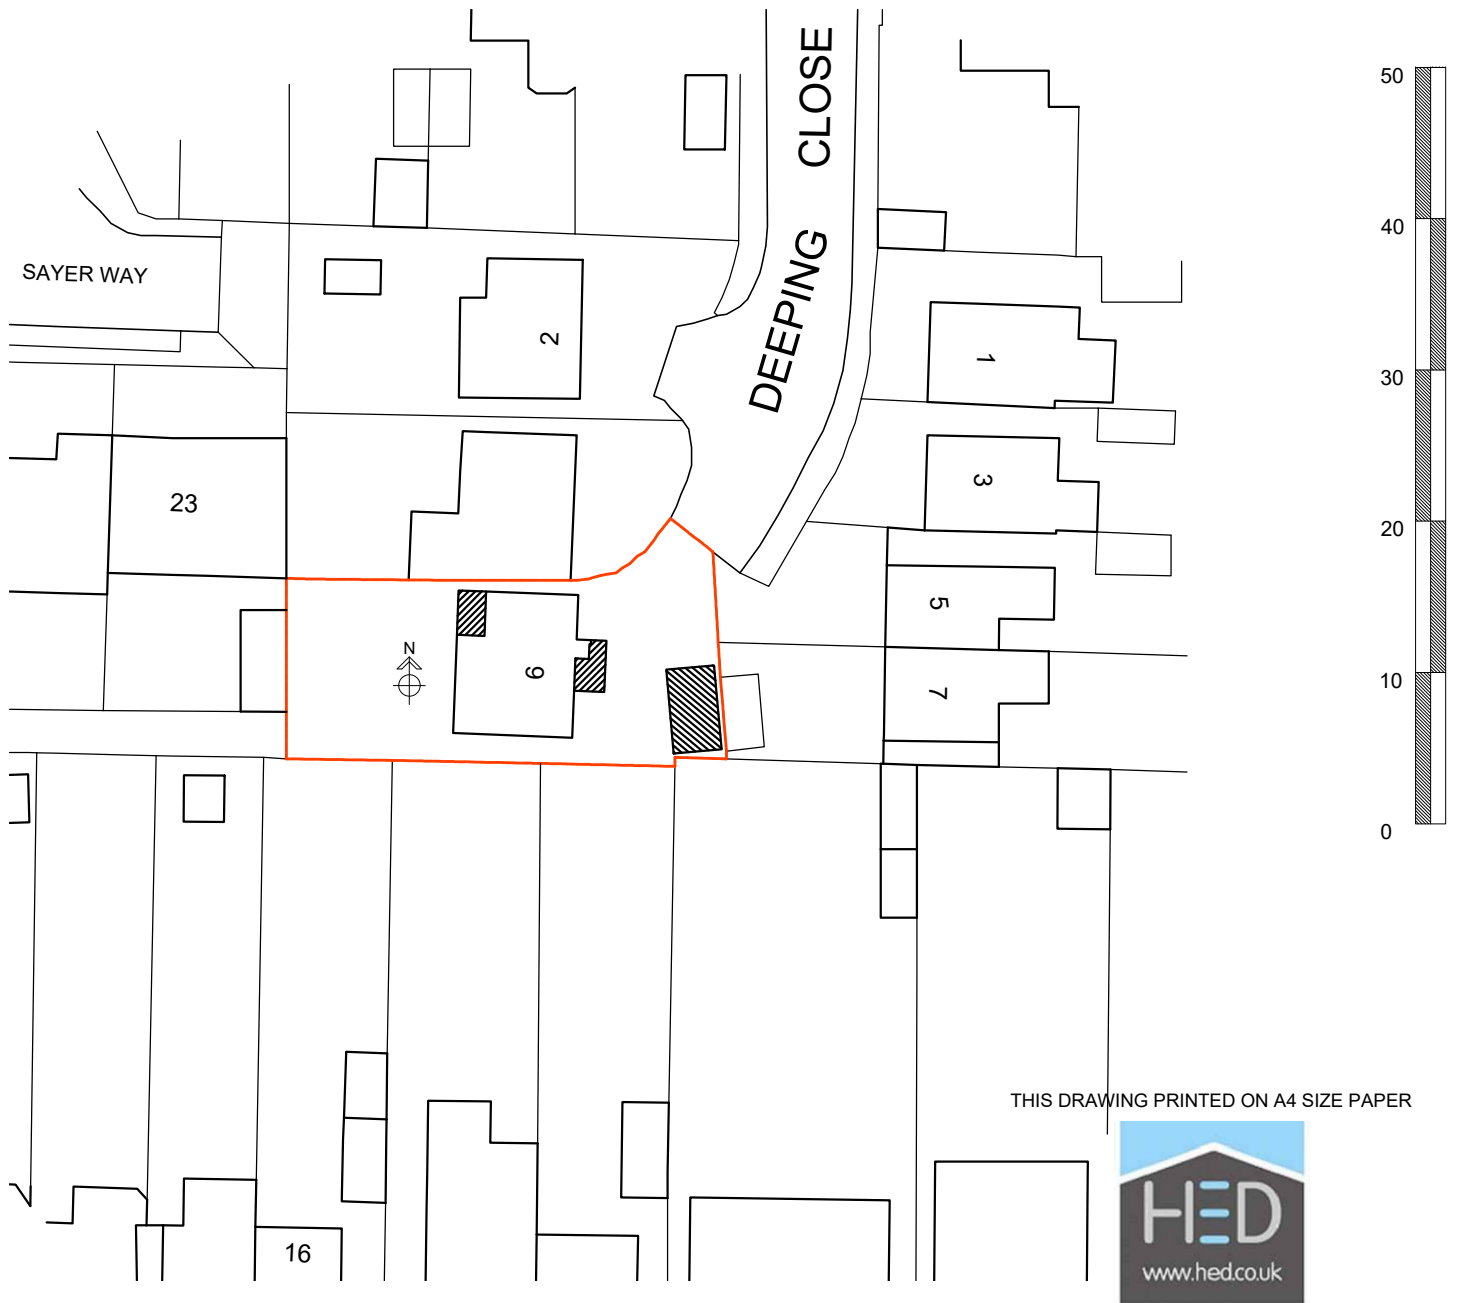

THIS DRAWING PRINTED ON A4 SIZE PAPER



Home Extension Designs

HOME EXTENSION DESIGNS LTD
 REAR OF 62 BRIDGE ROAD EAST
 WELWYN GARDEN CITY
 HERTS AL7 1JU
 tel : 01707 393971
 e:info@hed.co.uk

Ordnance Survey (c) Crown Copyright 2025. All rights reserved. Licence number 100022432

BLOCK PLAN

1:500



Project: 6 Deeping Close,
 Knebworth

Drawing Title: BLOCK PLAN

Drawn By:	ALI	Scale:	1:500	Date:	Jan 2026
Dwg Status:	PLANNING	Checked:			
Drawing No:	6283-OS2	Revision:			