



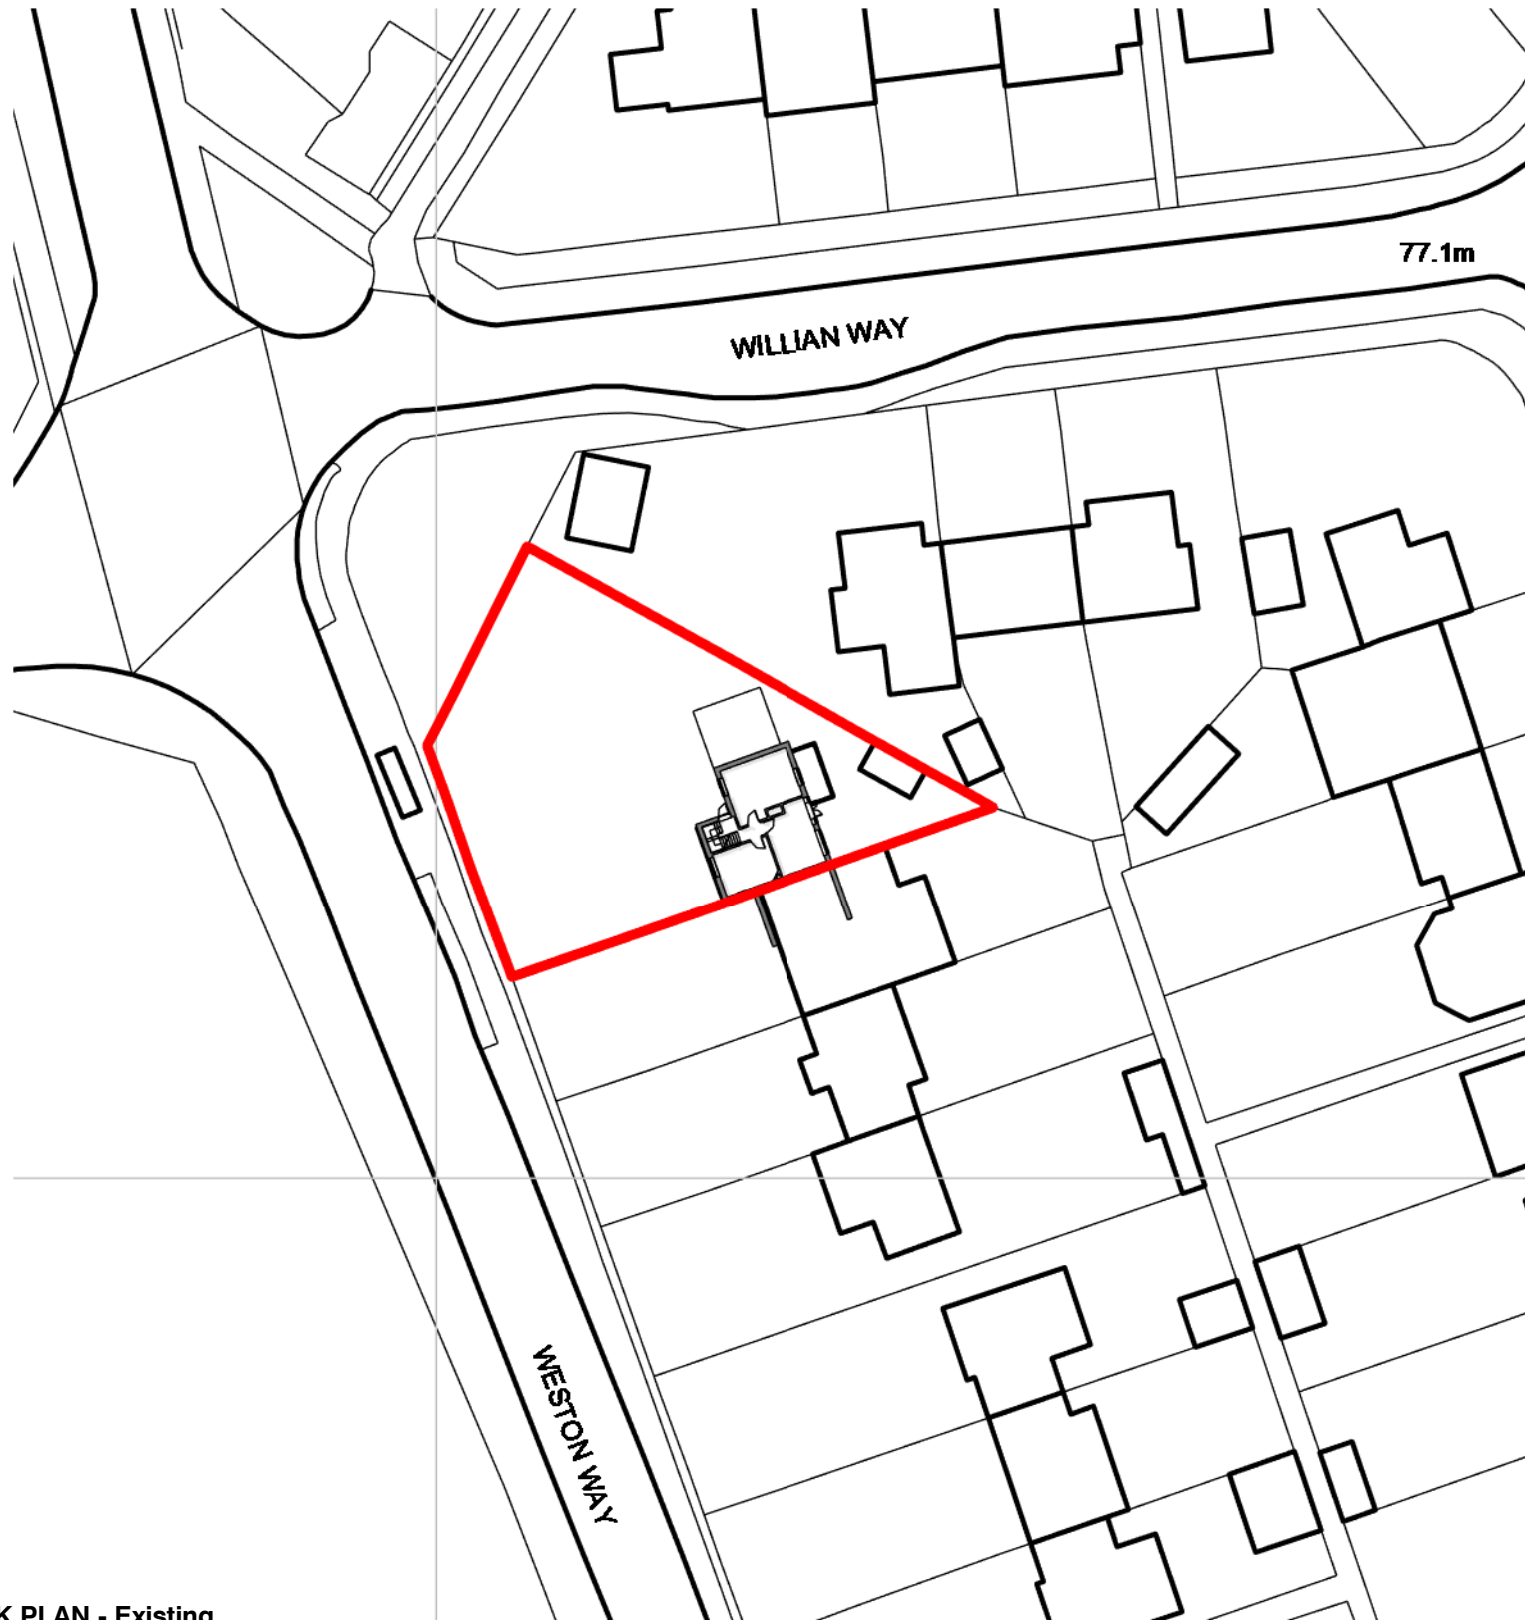

2
PL010

BLOCK PLAN - Existing
1 : 500 @A3

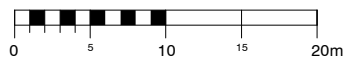

North arrow: 25/05/21
©Copyright and all rights reserved
Published by PicklePlanning Ltd
All rights reserved. No part of this publication may be reproduced without prior written permission.



1
PL010

Location Plan
1 : 1250 @A3

Client:		Title:		Project number:		Drawing number:		Revision:		Revisions:			
Chris Hunt		Site Location Plan		CH-2237		PL001		B		Rev - Description A PLANNING ISSUE B LDC Application		Date 16.02.23 06.02.24 09.04.25	
Address:				Scale:		Drawn by:		Date:					
165 Weston Way, Baldock, SG7 6JG				As indicated@A3		Author		13/01/23					
		Status:		Plan									
Sheet Size - A3													



PicklePlanning

1 Sale Drive-
Baldock-SG7 6NS
07843238113
pickleplanning@gmail.com
www.pickleplanning.co.uk

