

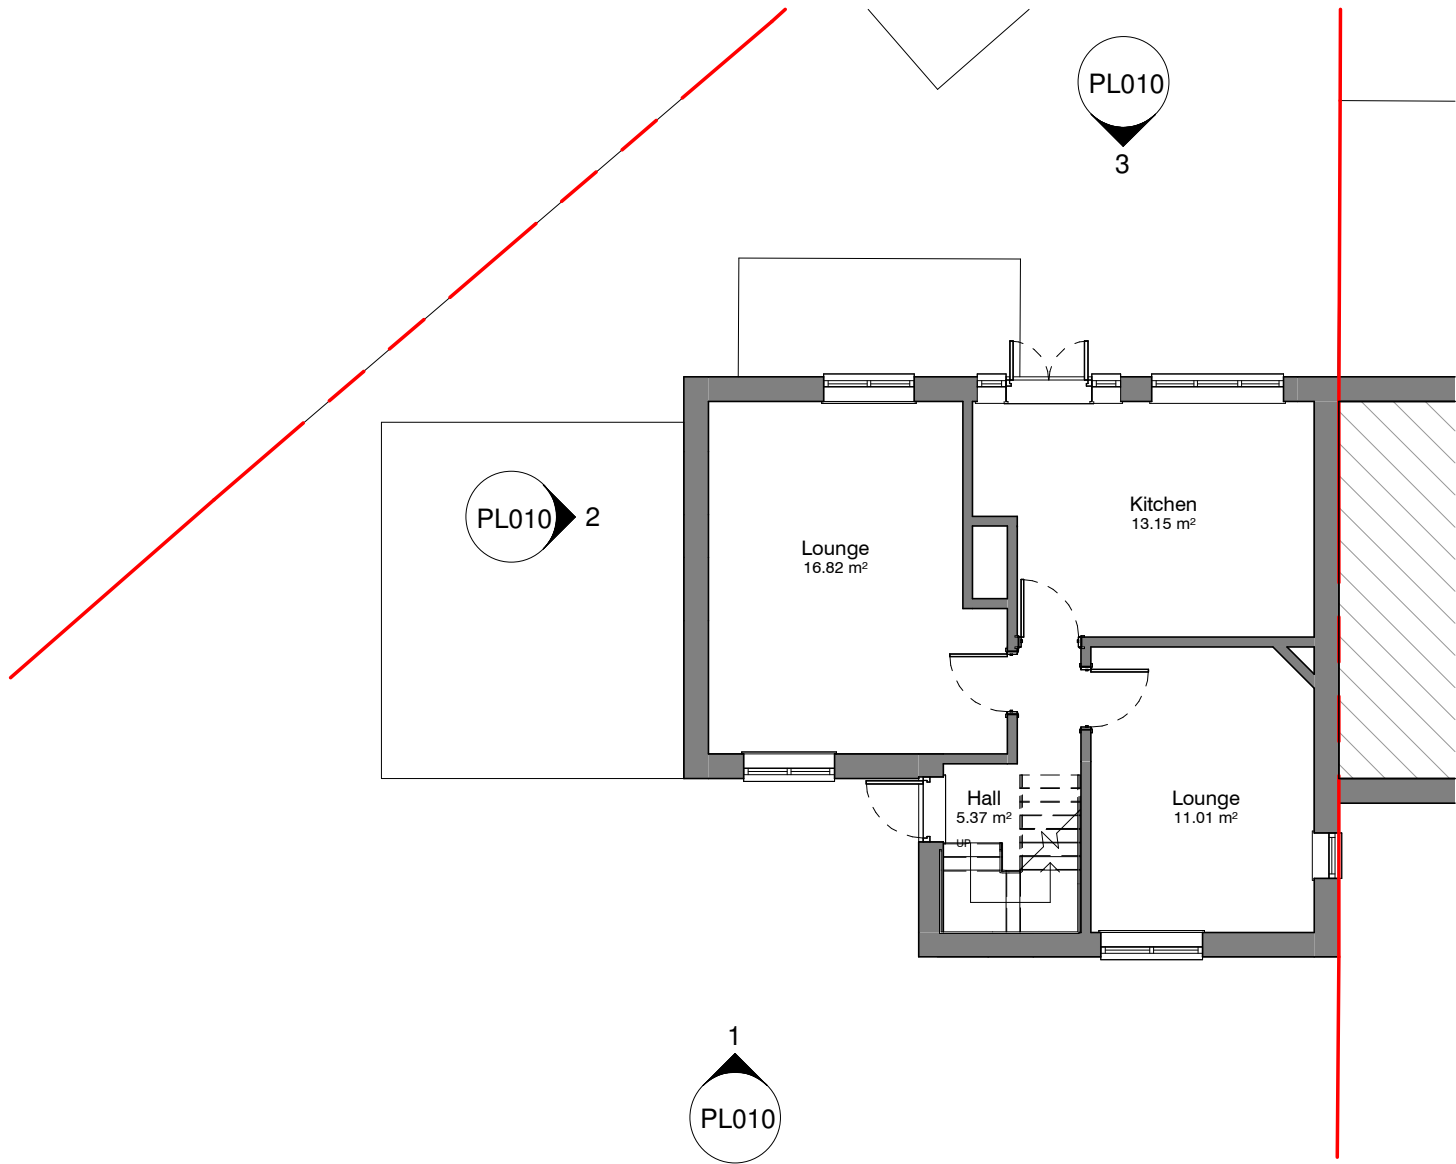


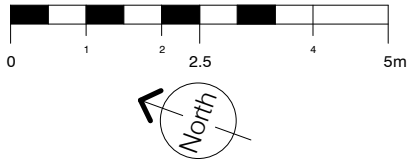

1
PL010

GROUND - Existing
1 : 100 @A3

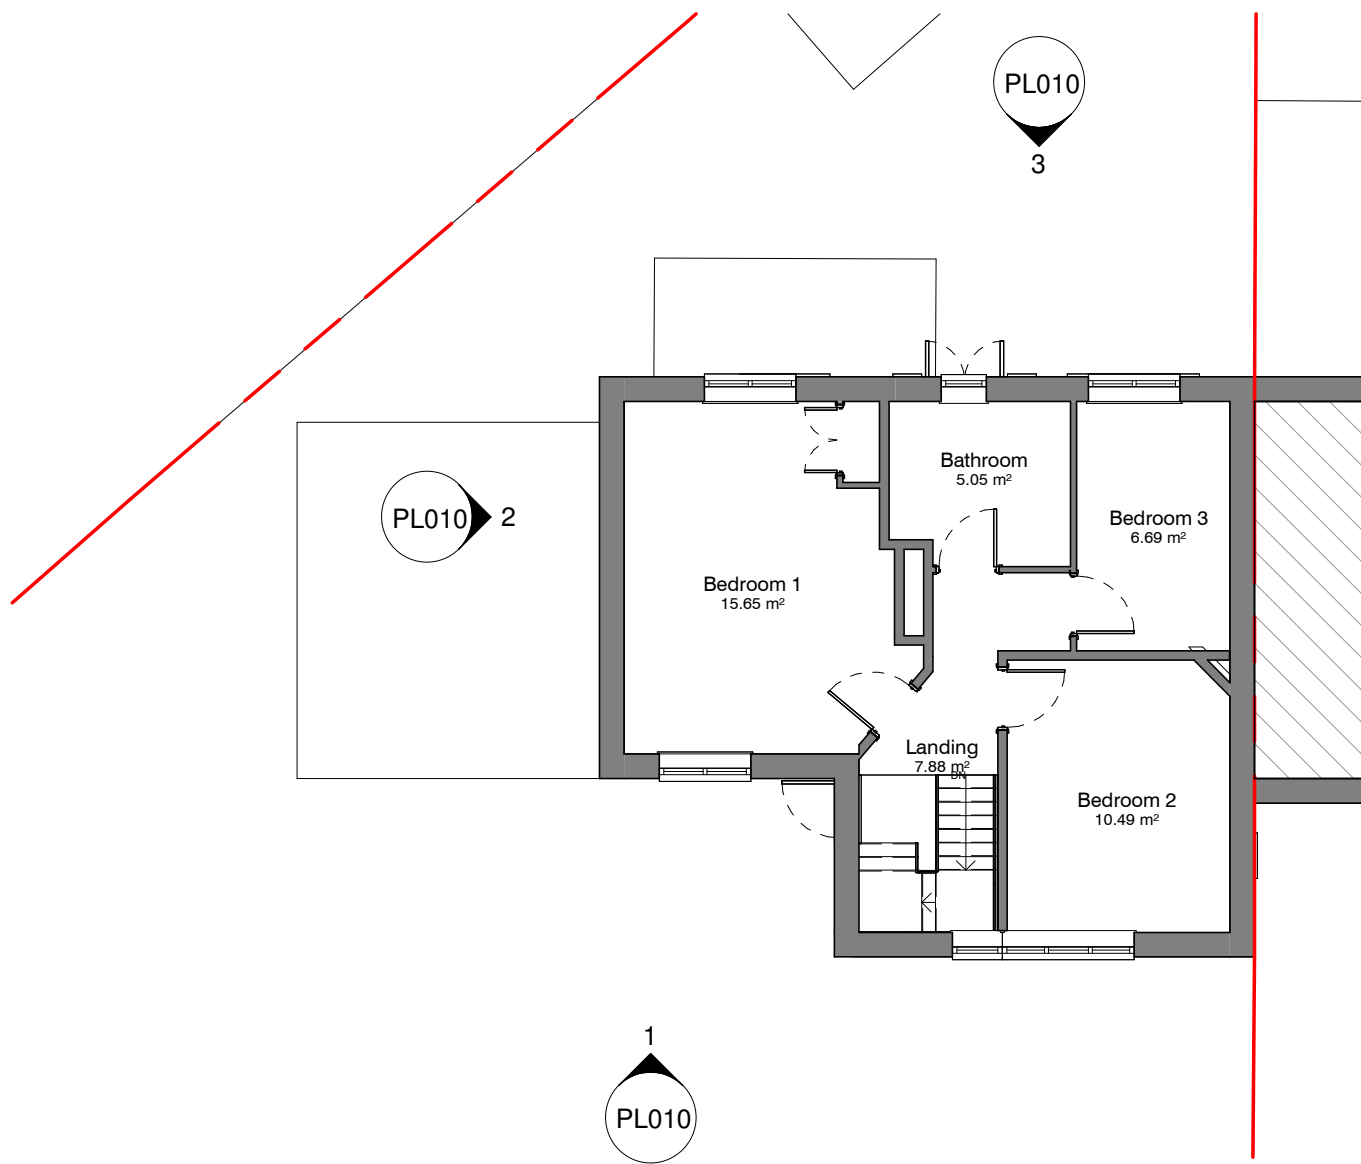

2
PL010

01 FIRST - existing
1 : 100 @A3

Client: Chris Hunt		Title: Existing Plans		Project number: CH-2237		Drawing number: PL003		Revision: -		Revisions: Rev Description PLANNING ISSUE		Date 16.02.23		 PicklePlanning 1 Sale Drive- Baldock-SG7 6NS 07843238113 pickleplanning@gmail.com www.pickleplanning.co.uk 	
Address: 165 Weston Way, Baldock, SG7 6JG		Status: Plan		Scale: 1 : 100@A3		Drawn by: Author		Date: 01/19/23							
Sheet Size - A3															