


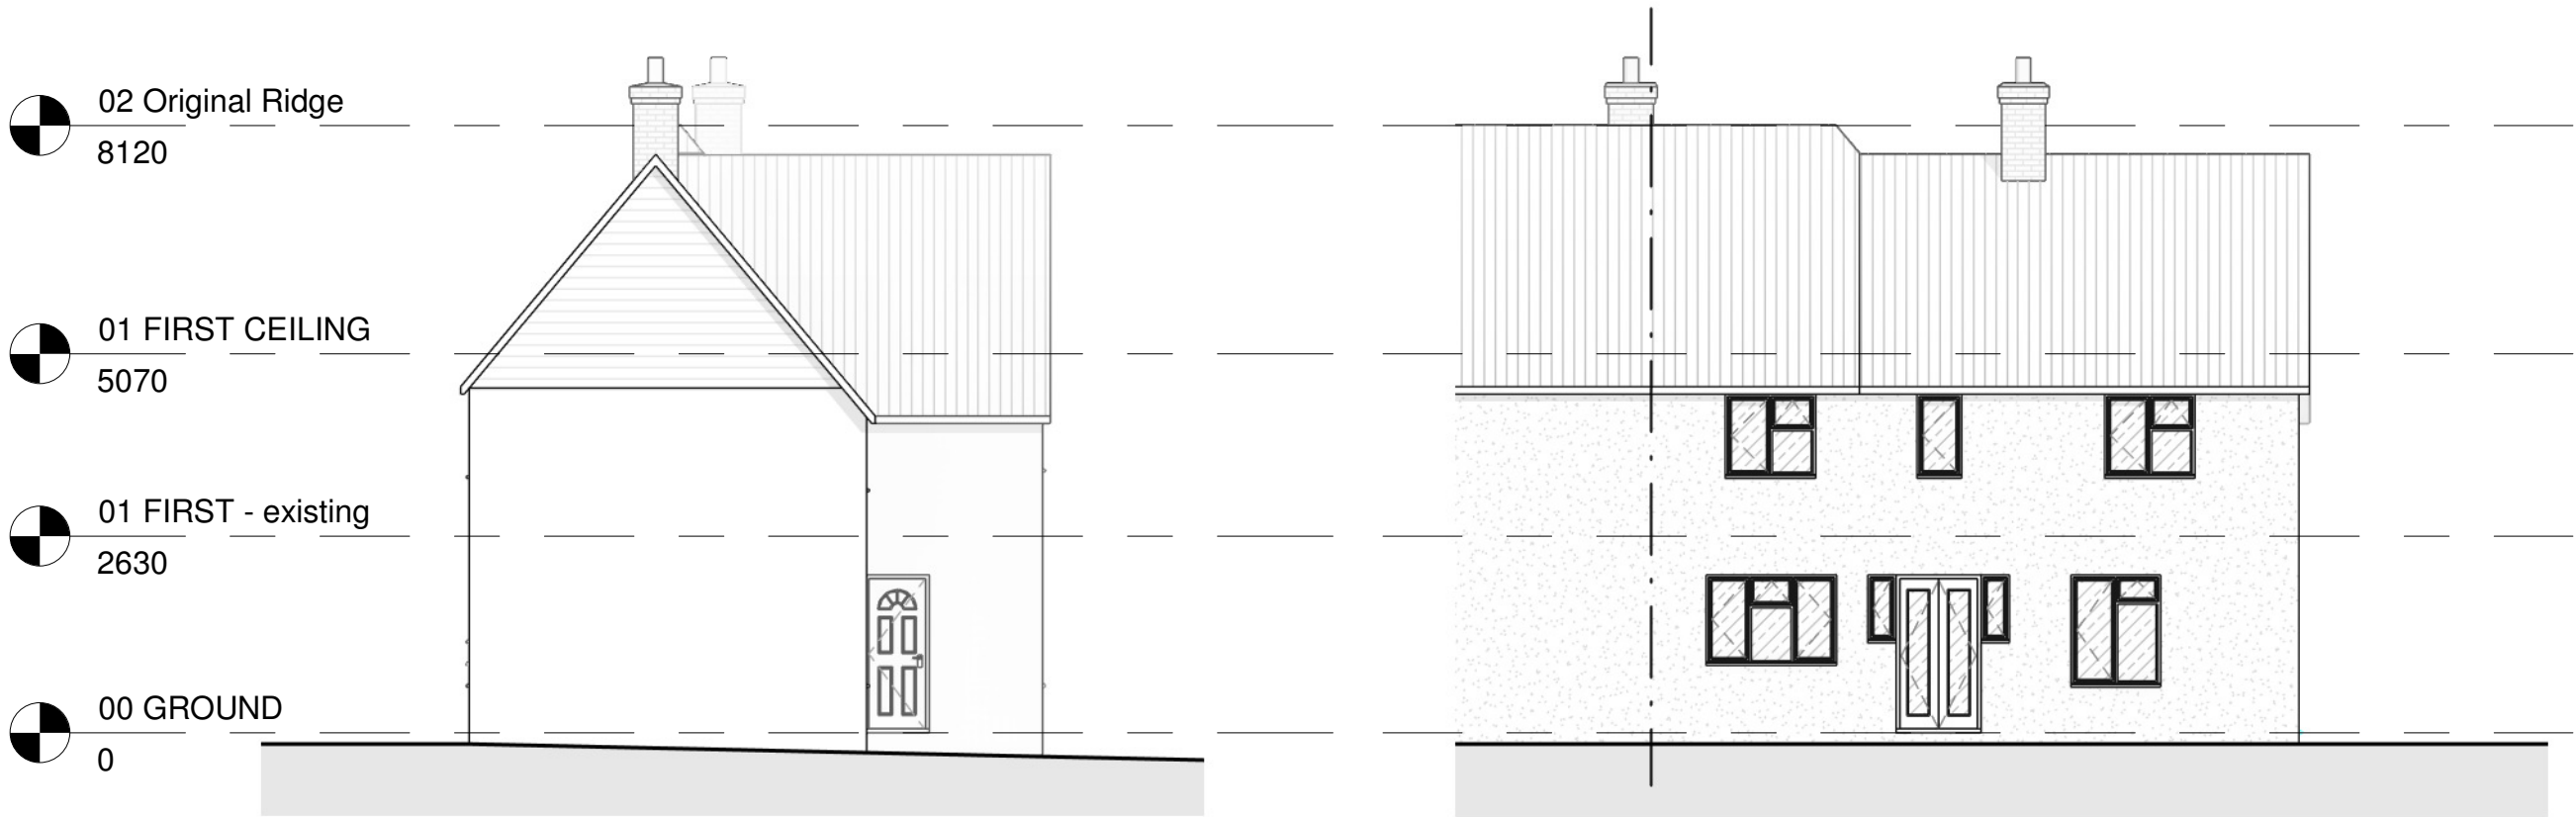

1
PL003
Elevation 1 - Existing
1 : 100 @A3



2
PL003
Elevation 2 - Existing
1 : 100 @A3



3
PL003
Elevation 3 - Existing
1 : 100 @A3