


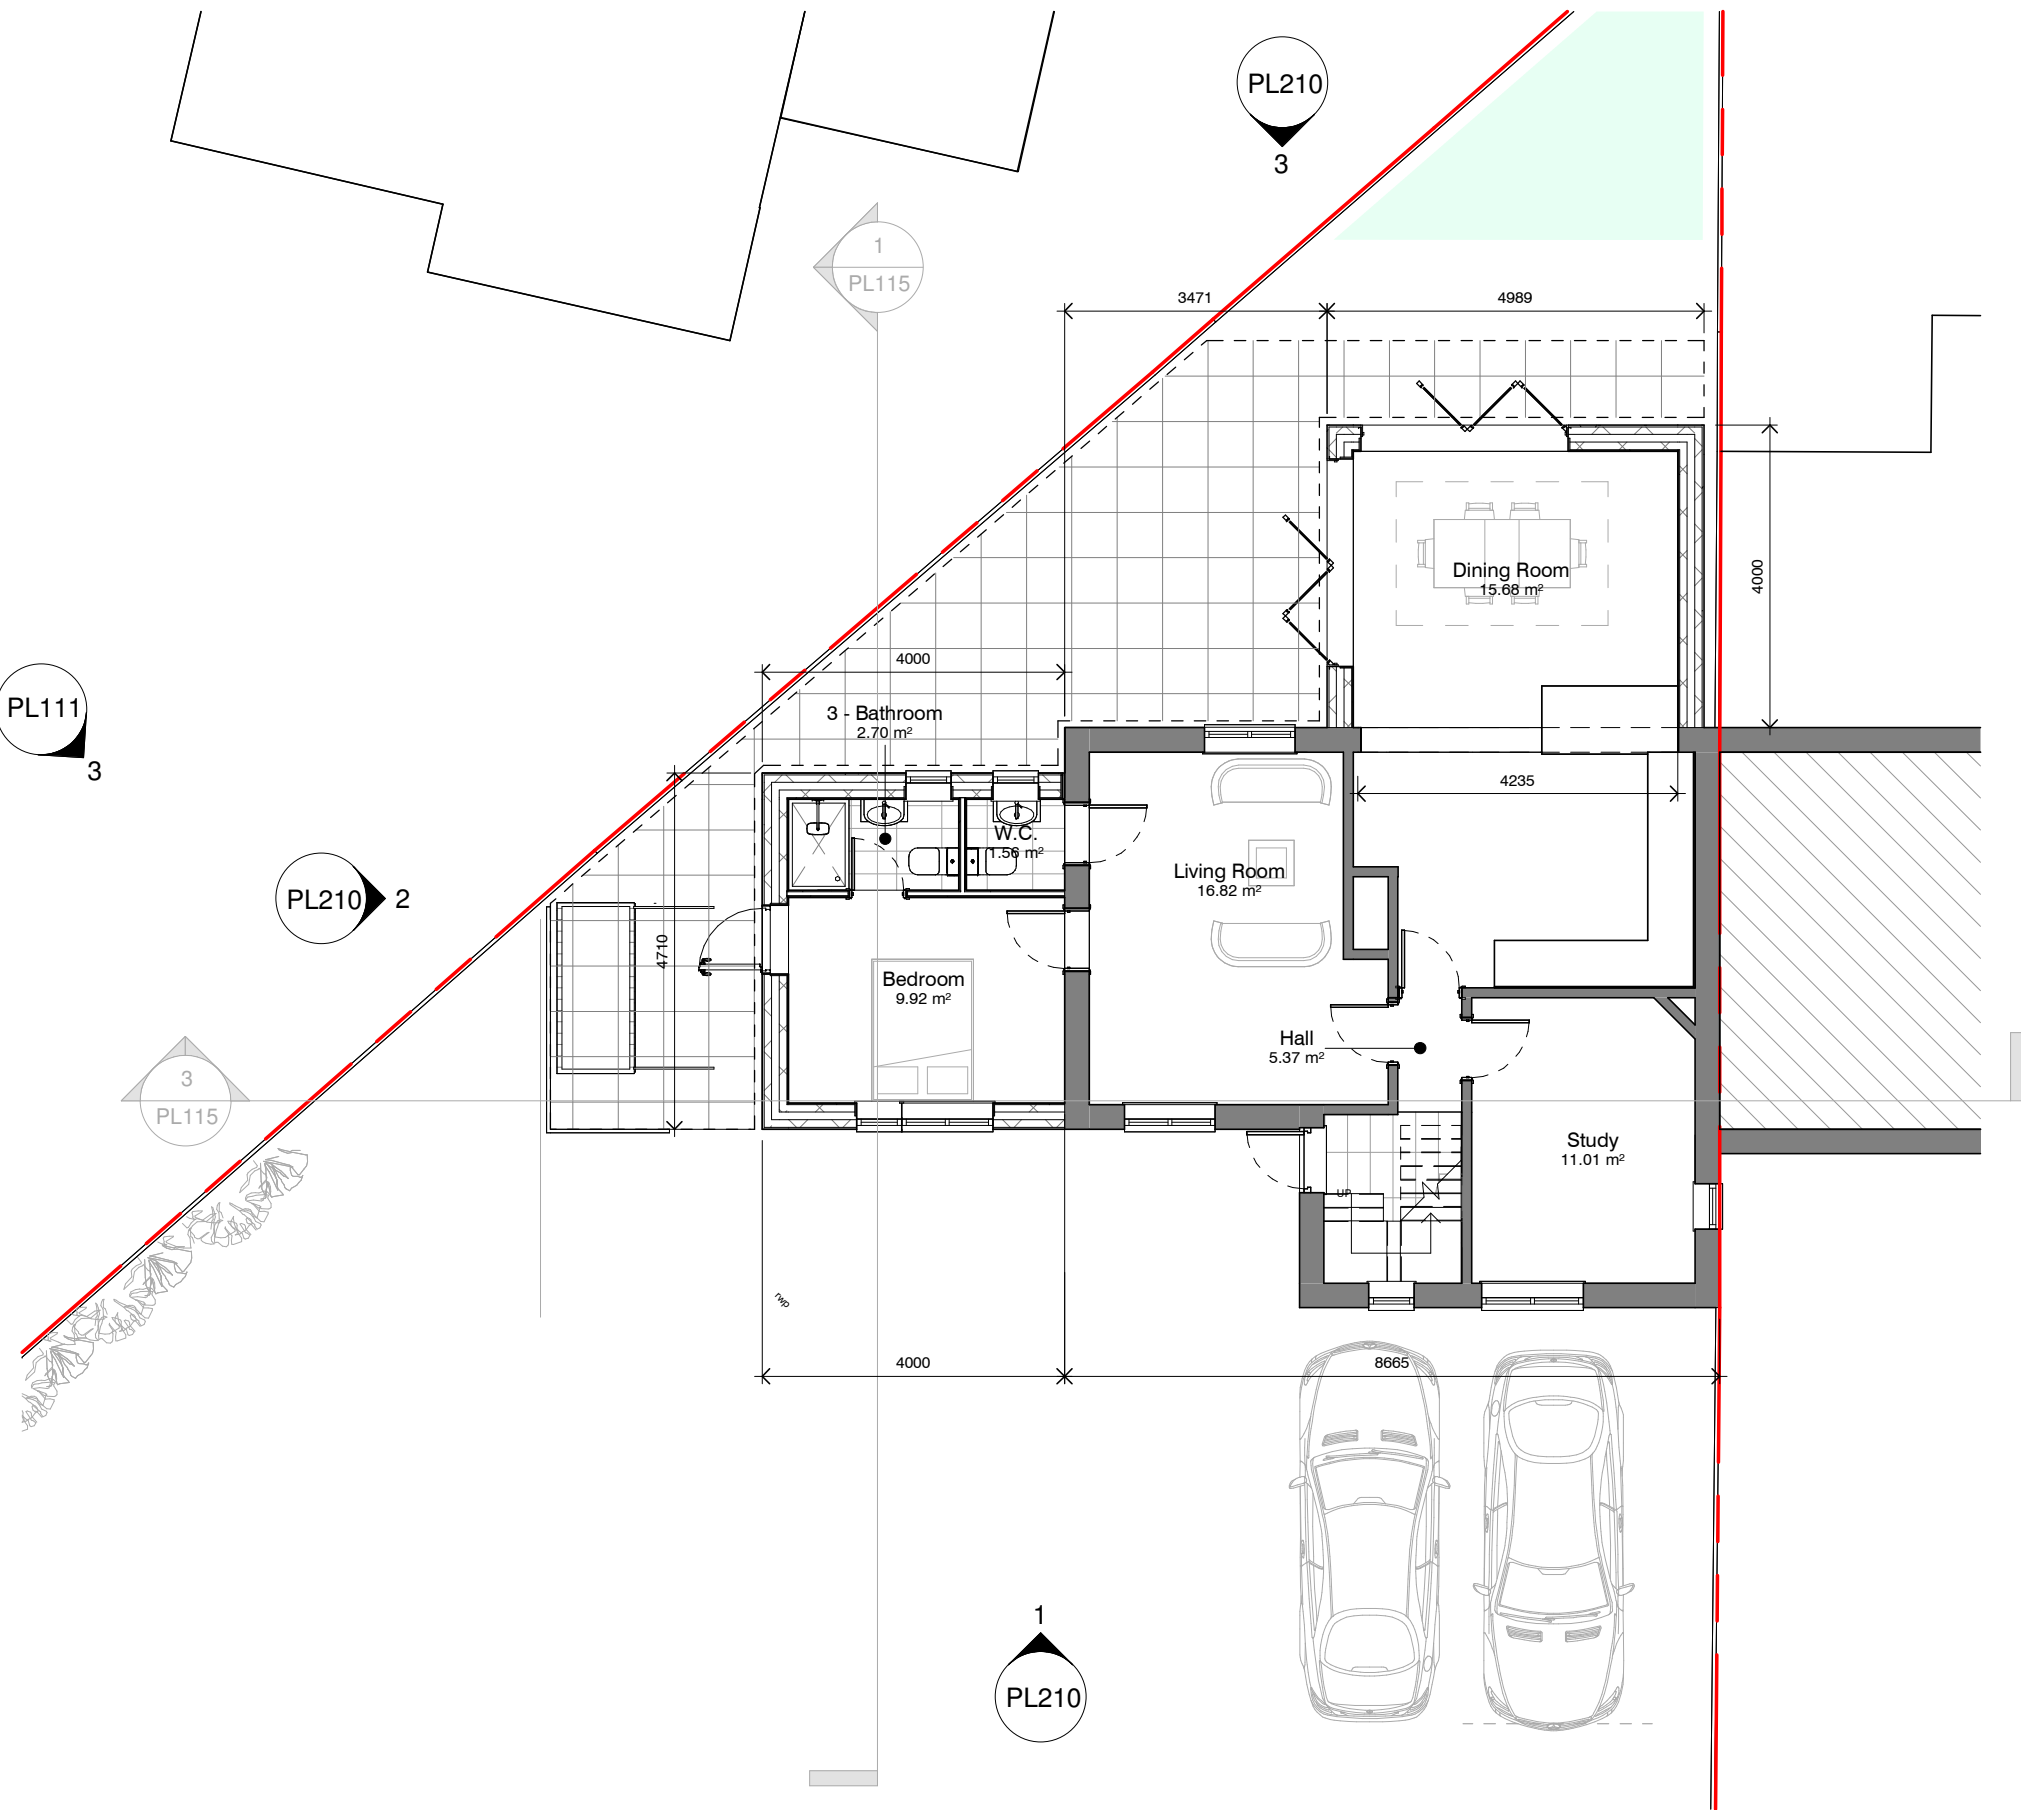

1
PL010

GROUND - Proposed A

1 : 100 @A3

Client:	Chris Hunt	Title:	Proposed GF Plan - PD Scheme	Project number:	CH-2237	Drawing number:	PL203	Revision:	A	Revisions:	Rev - A	Description: ISSUED FOR COMMENT LDC Application	Date: 01.07.24 09.04.25		1 Sale Drive- Baldock-SG7 6NS 07843238113 pickleplanning@gmail.com www.pickleplanning.co.uk
Address:	165 Weston Way, Baldock, SG7 6JG	Status:	Plan	Scale:	1 : 100@A3	Drawn by:	Author	Date:	01/19/23	The copyright of this drawing is vested with the author and must not be copied or reproduced without consent. Figures dimensions only to be taken from this drawing. All contractors must visit the site and be responsible for checking all building regulations and notifying the author of any discrepancies prior to any manufacture or construction work. Note this drawing will only be to scale at listed street size.					  

Sheet Size - A3