




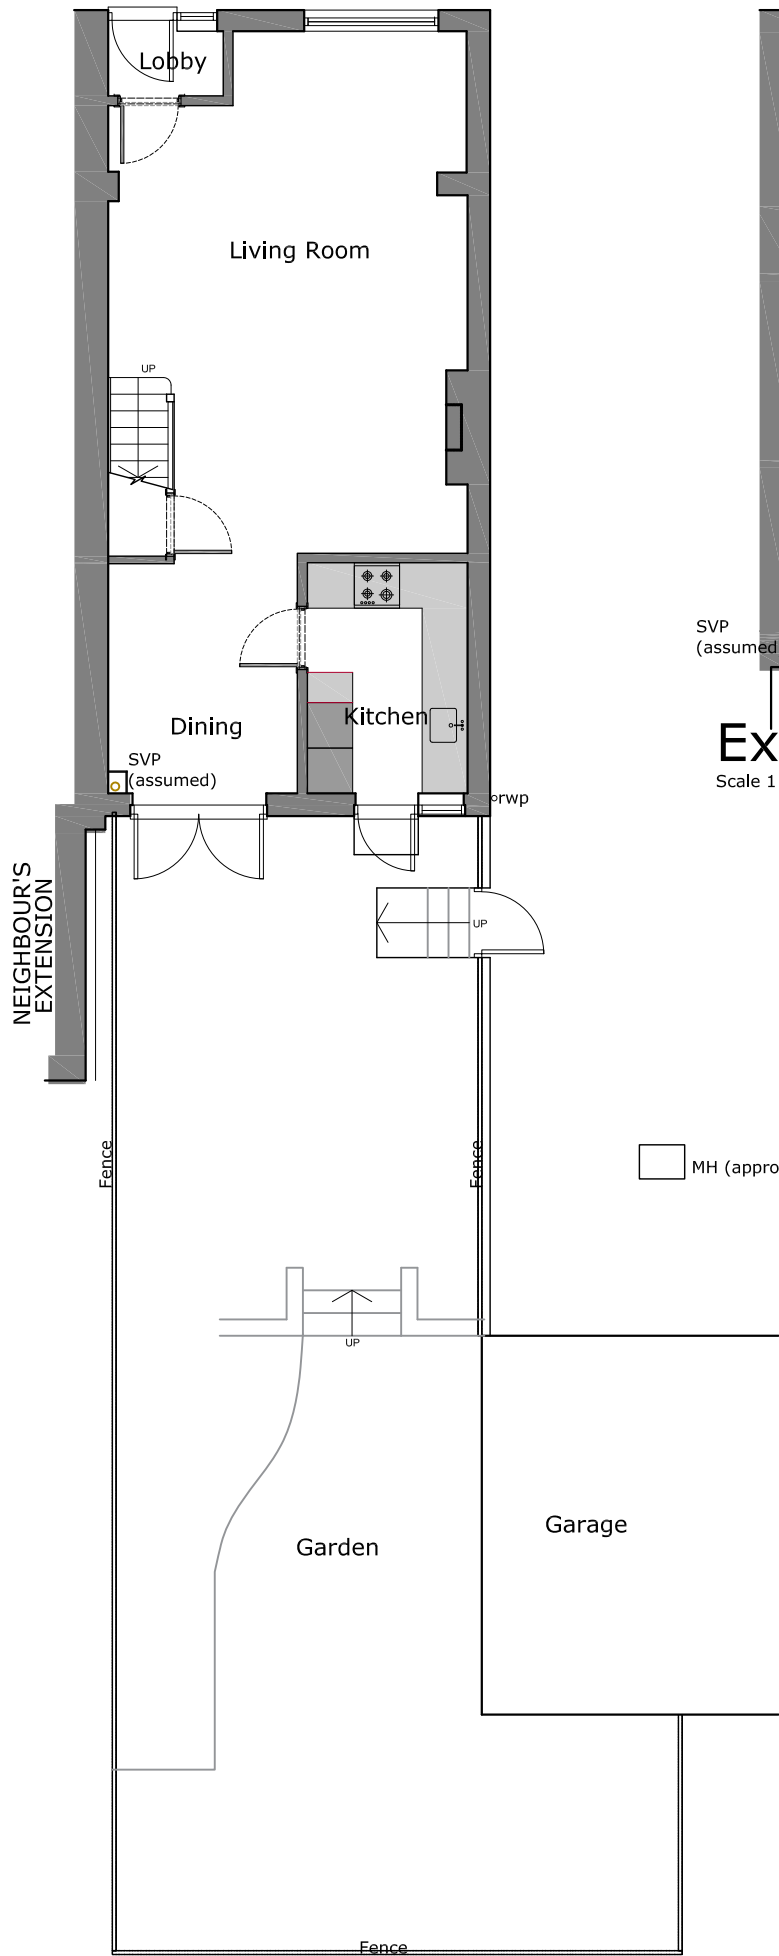


Existing GF & Garden Plan
Scale 1:100

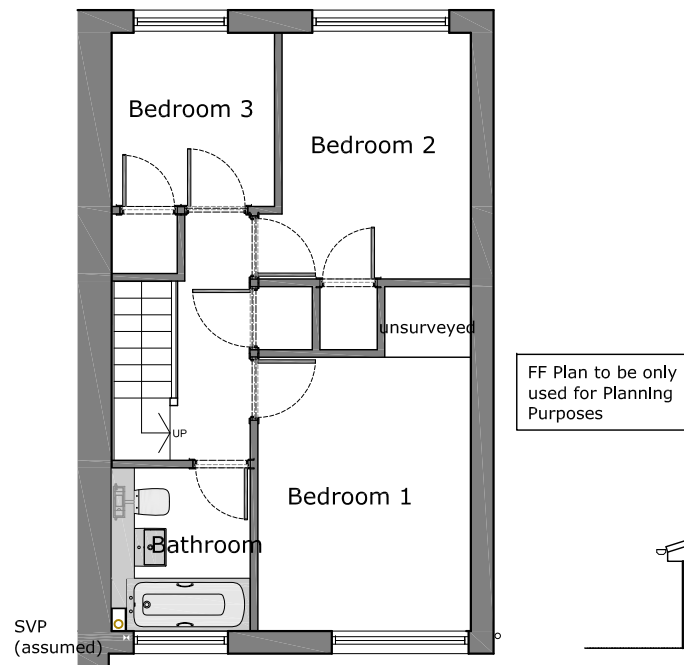


Existing FF Plan
Scale 1:100

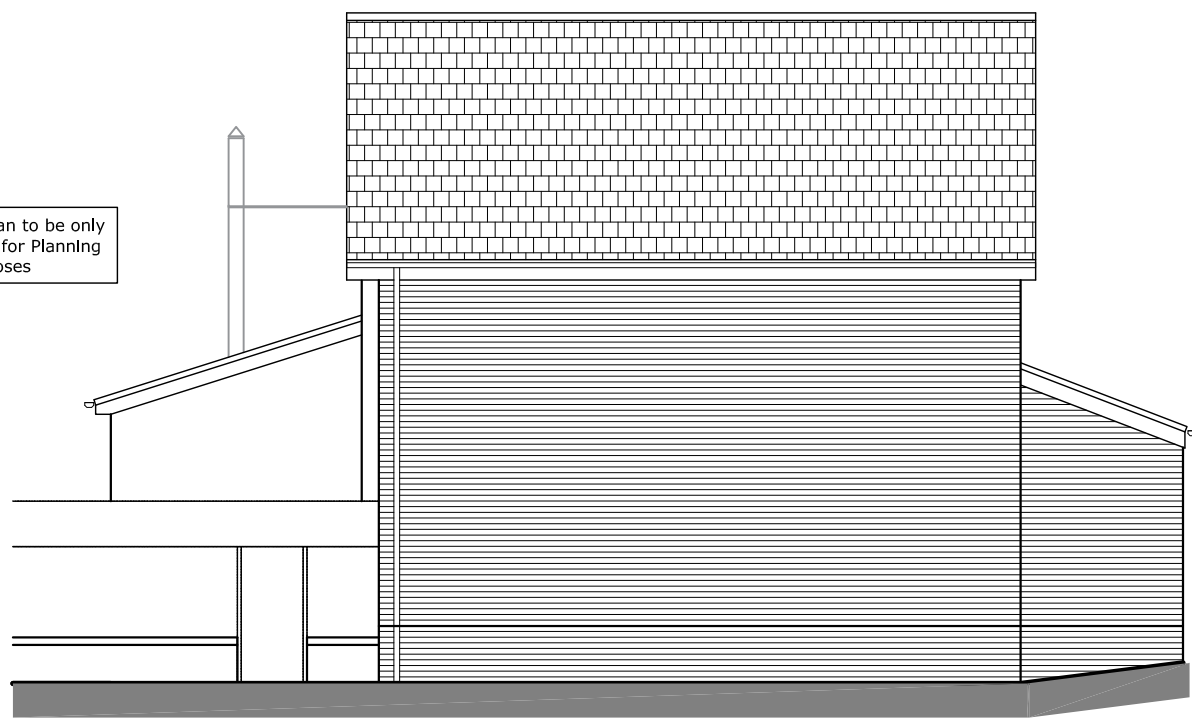

Existing Side (W) Elevation
Scale 1:100

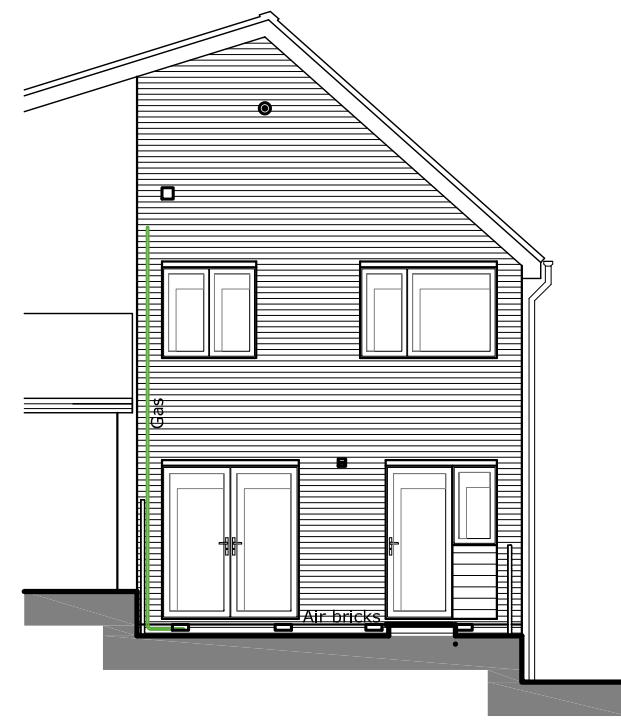

Existing Rear (N) Elevation
Scale 1:100

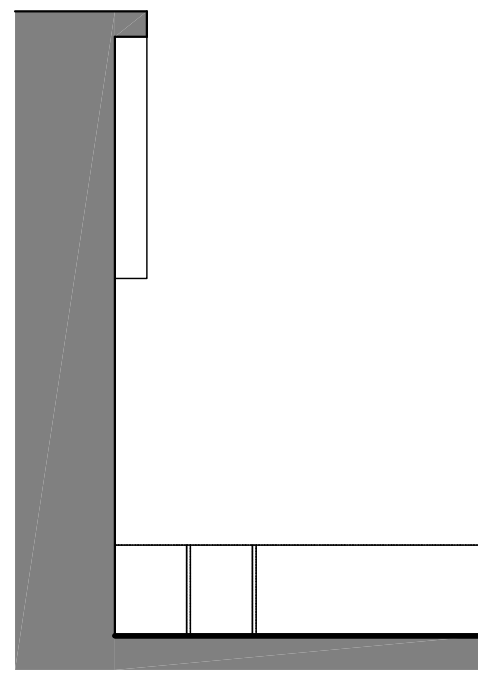

Existing Side (E) View
Scale 1:100

Use only noted dimensions and check all measurements on site before proceeding with the works. Any queries regarding areas, levels or dimensions must be referred back to BBR Design Services Ltd. All dimensions of existing buildings to be verified on site.

This drawing is the copyright of BBR Design Services Ltd and shall not be in any way used or reproduced without their prior written consent.

All design and construction is to be in accordance with the Construction Design and Management (CDM) Regulations 2015, and HSE guidance.

Scale bar (m) 1:100

A	2025.11.04	For planning approval.	cf
Rev:	Date:	Note:	By:

PLANNING

D E S I G N

01462 420800 | 01799 530097

info@bbr-design.co.uk

www.bbr-design.co.uk

Contract:

3 Towne Road
Royston
Herts
SG8 9ES

Drawing Title:

Existing Plans
& Elevations

Scale:

1:100
@ A3

Job No:

25344

Drawn/check:

ml

Date:

July 2025

Drawing No:

PL02

Rev/Isn:

A

© BBR Design 2025