



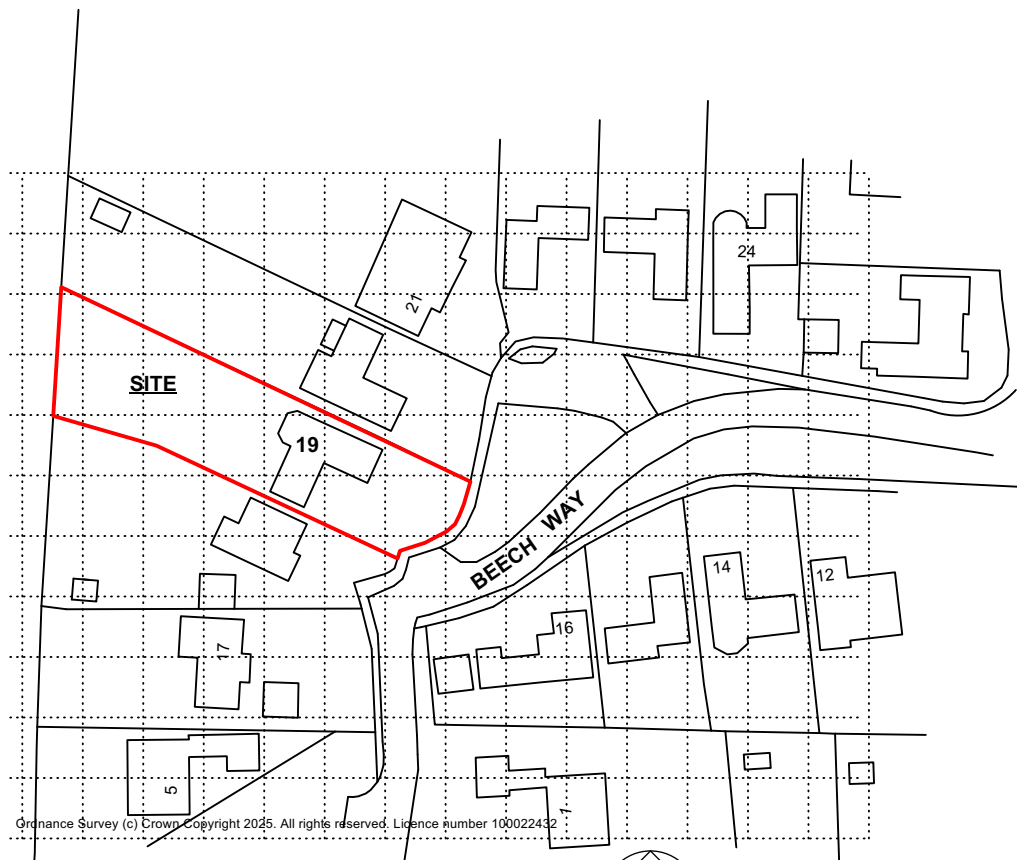

LOCATION PLAN 1:1250

Ordnance Survey (c) Crown Copyright 2025. All rights reserved. Licence number 100022432

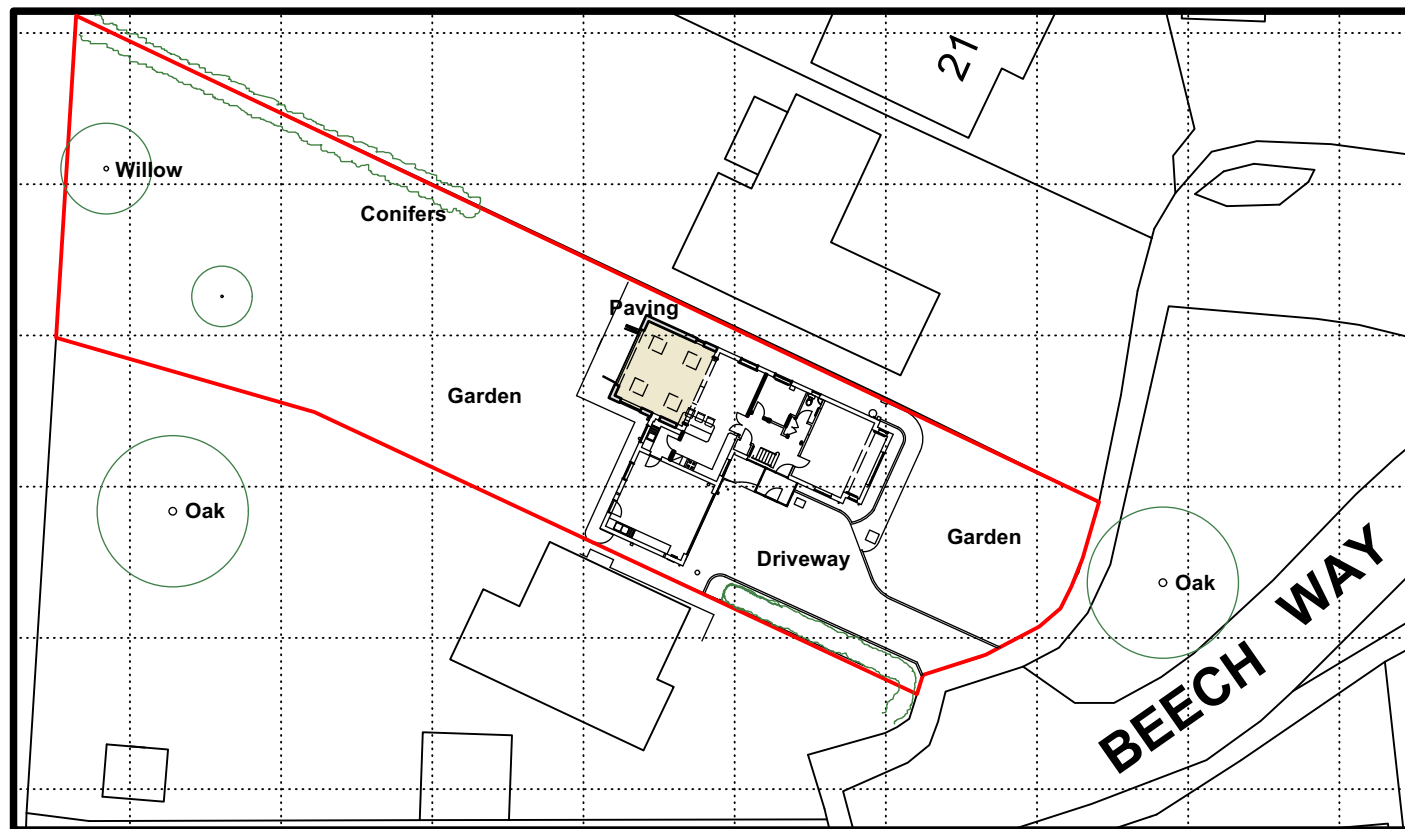

SITE PLAN 1:500

Job/Location

**PROPOSED EXTENSION TO
REAR AND ALTERATIONS.**

**19 BEECH WAY
WHEATHAMPSTEAD
ST. ALBANS
AL4 8LY.**

Title

**LOCATION PLAN.
SITE PLAN.**

Scale

1:500 / 1:1250 @ A3

Date

SEPTEMBER 2025.

Job No.

2505

Drwg No.

03