
37 HARKNESS WAY / HITCHIN / HERTS - Existing elevations scale 1:100 date JAN. 2018 drawing no. HM-18500-02 (A3 sheet)

N.H.D.C.
29 JAN 2018




rear

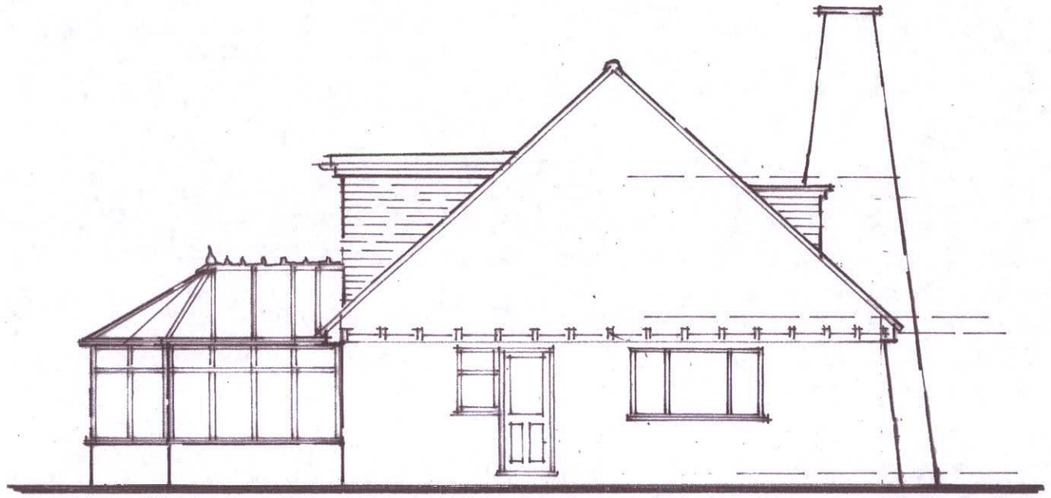

side



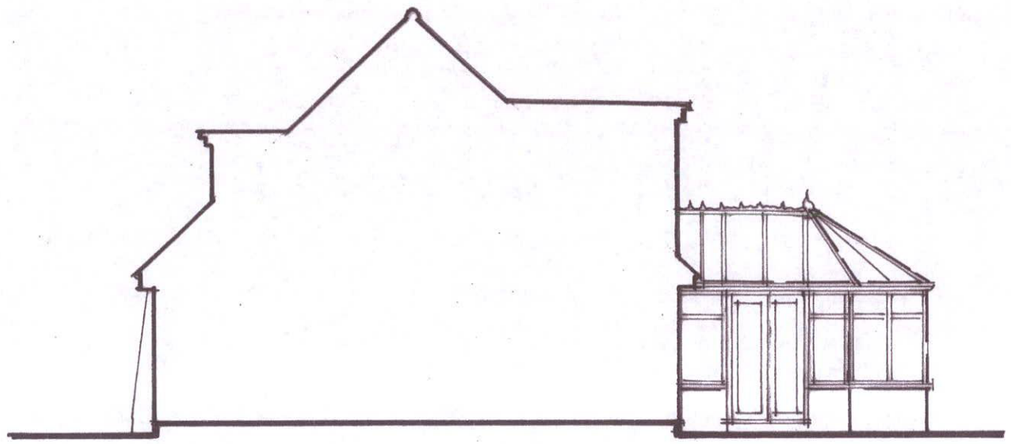

side