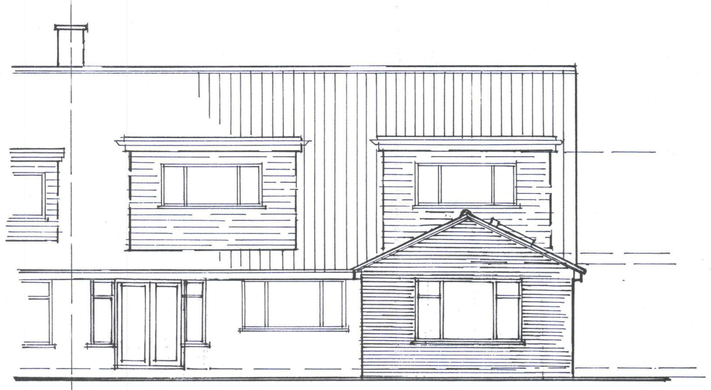

rear



side

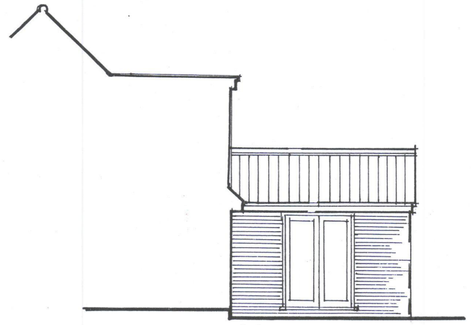

side

PROPOSED ELEVATIONS

ALL NEW EXTERNAL FACING MATERIALS TO MATCH EXISTING

0 1 2 3 4 5 6 7 8 9 10

METRES (1:100)

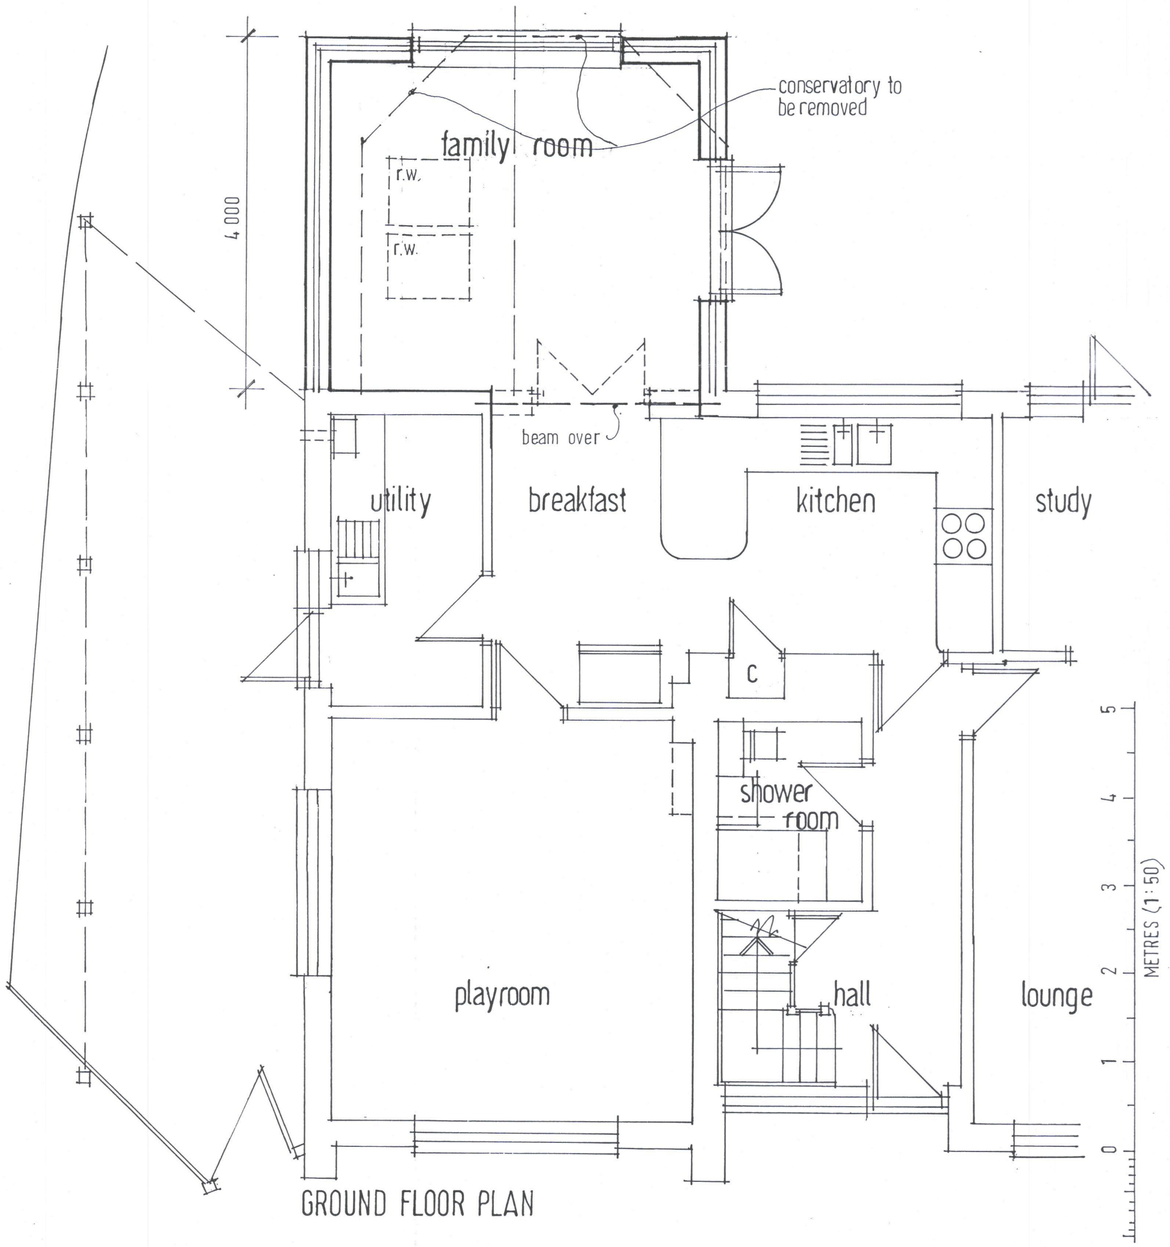

GROUND FLOOR PLAN

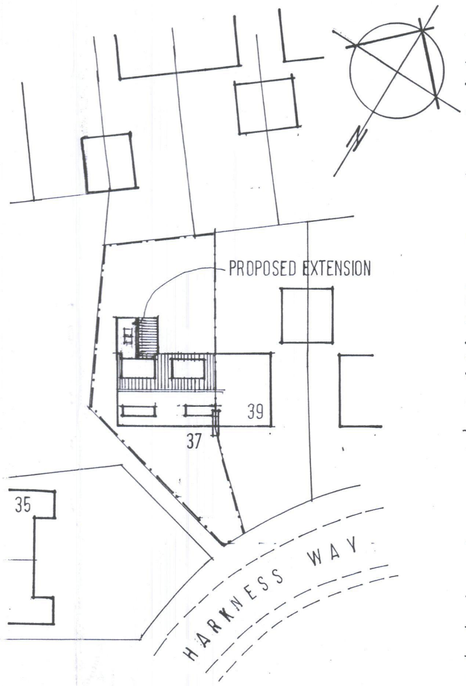

BLOCK & ROOF PLAN 1:500 scale

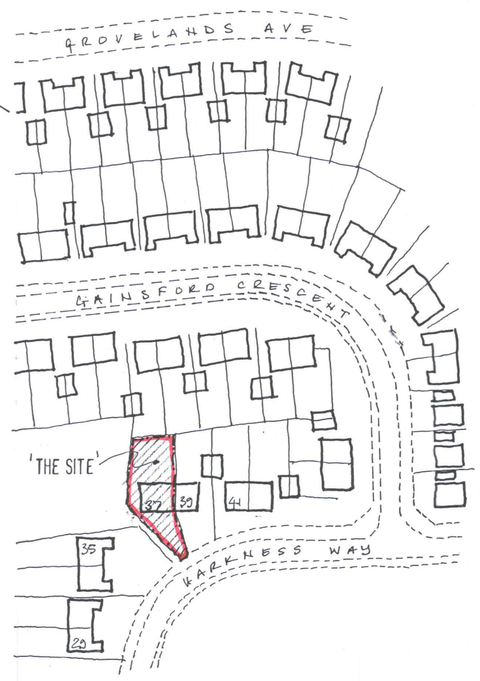

LOCATION PLAN 1:1250 scale

HEATHER MOVE B.Sc. Architectural Design Consultant
Corner House, 1 Balmoral Road,
Hitchin, Hertfordshire SG5 1XG
Tel 01462 459910

client
MR. MRS. CIAMPA

job
PROPOSED EXTENSION & ALTERATION AT
37 HARKNESS WAY - HITCHIN - HERTS

subject
PROPOSED PLANS & ELEVATIONS
(a2 sheet size)

scale 1:50, 1:100, 1:500 & 1:1250	
date JAN 2018	drawn HM
drawing no. HM-18500-03	rev