


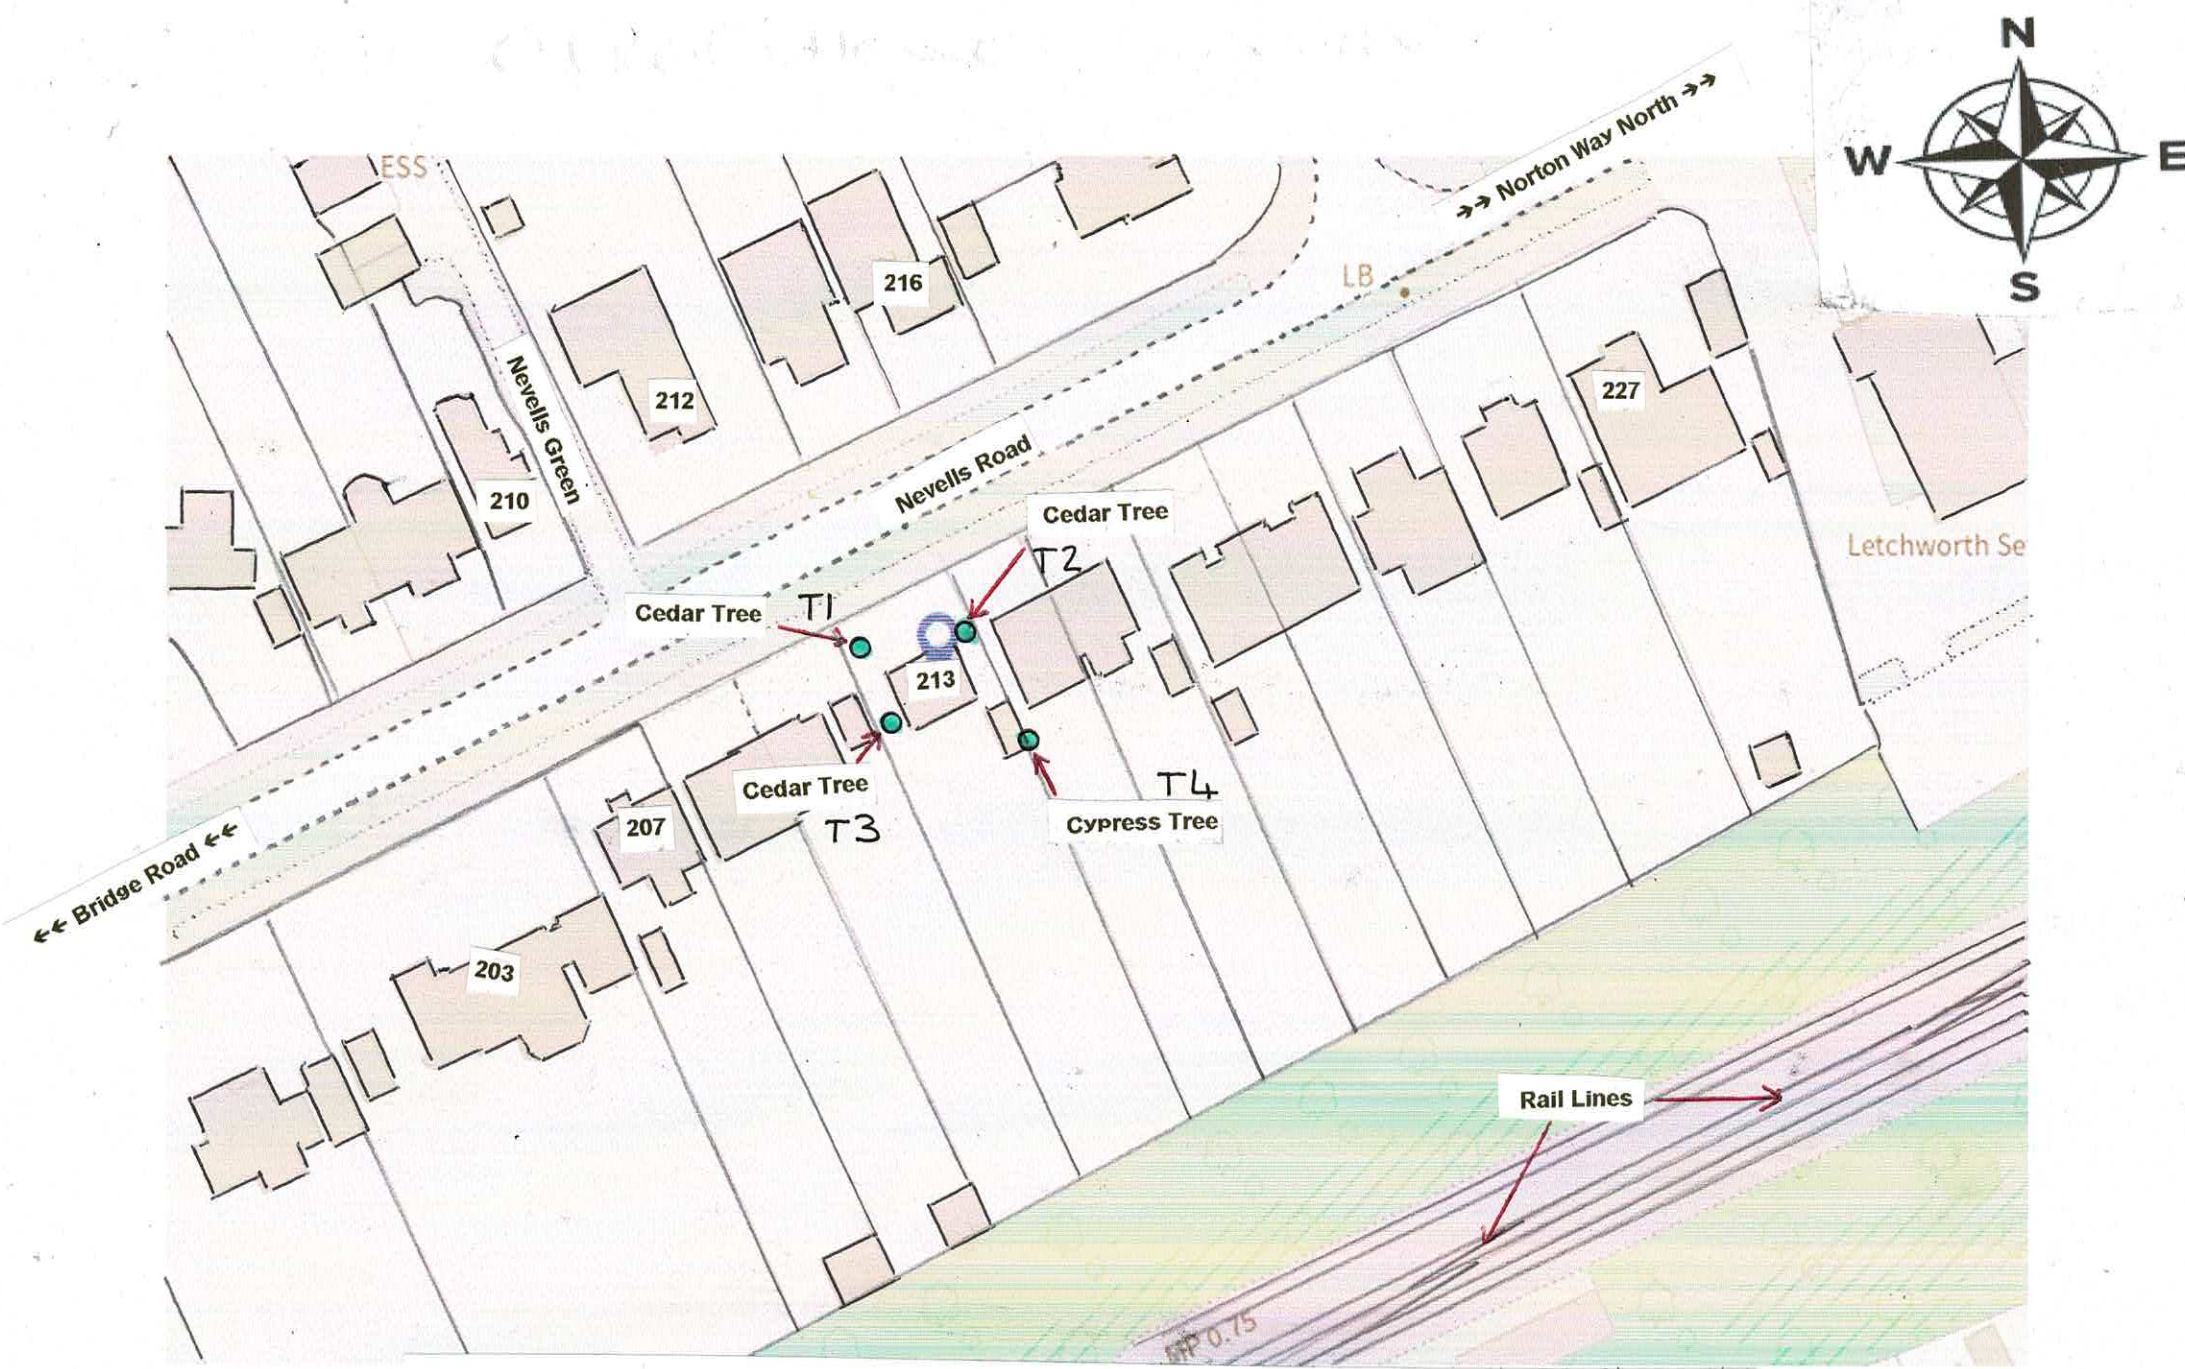

Tree planning for 213, Nevells Road, Letchworth SG6 4TZ