


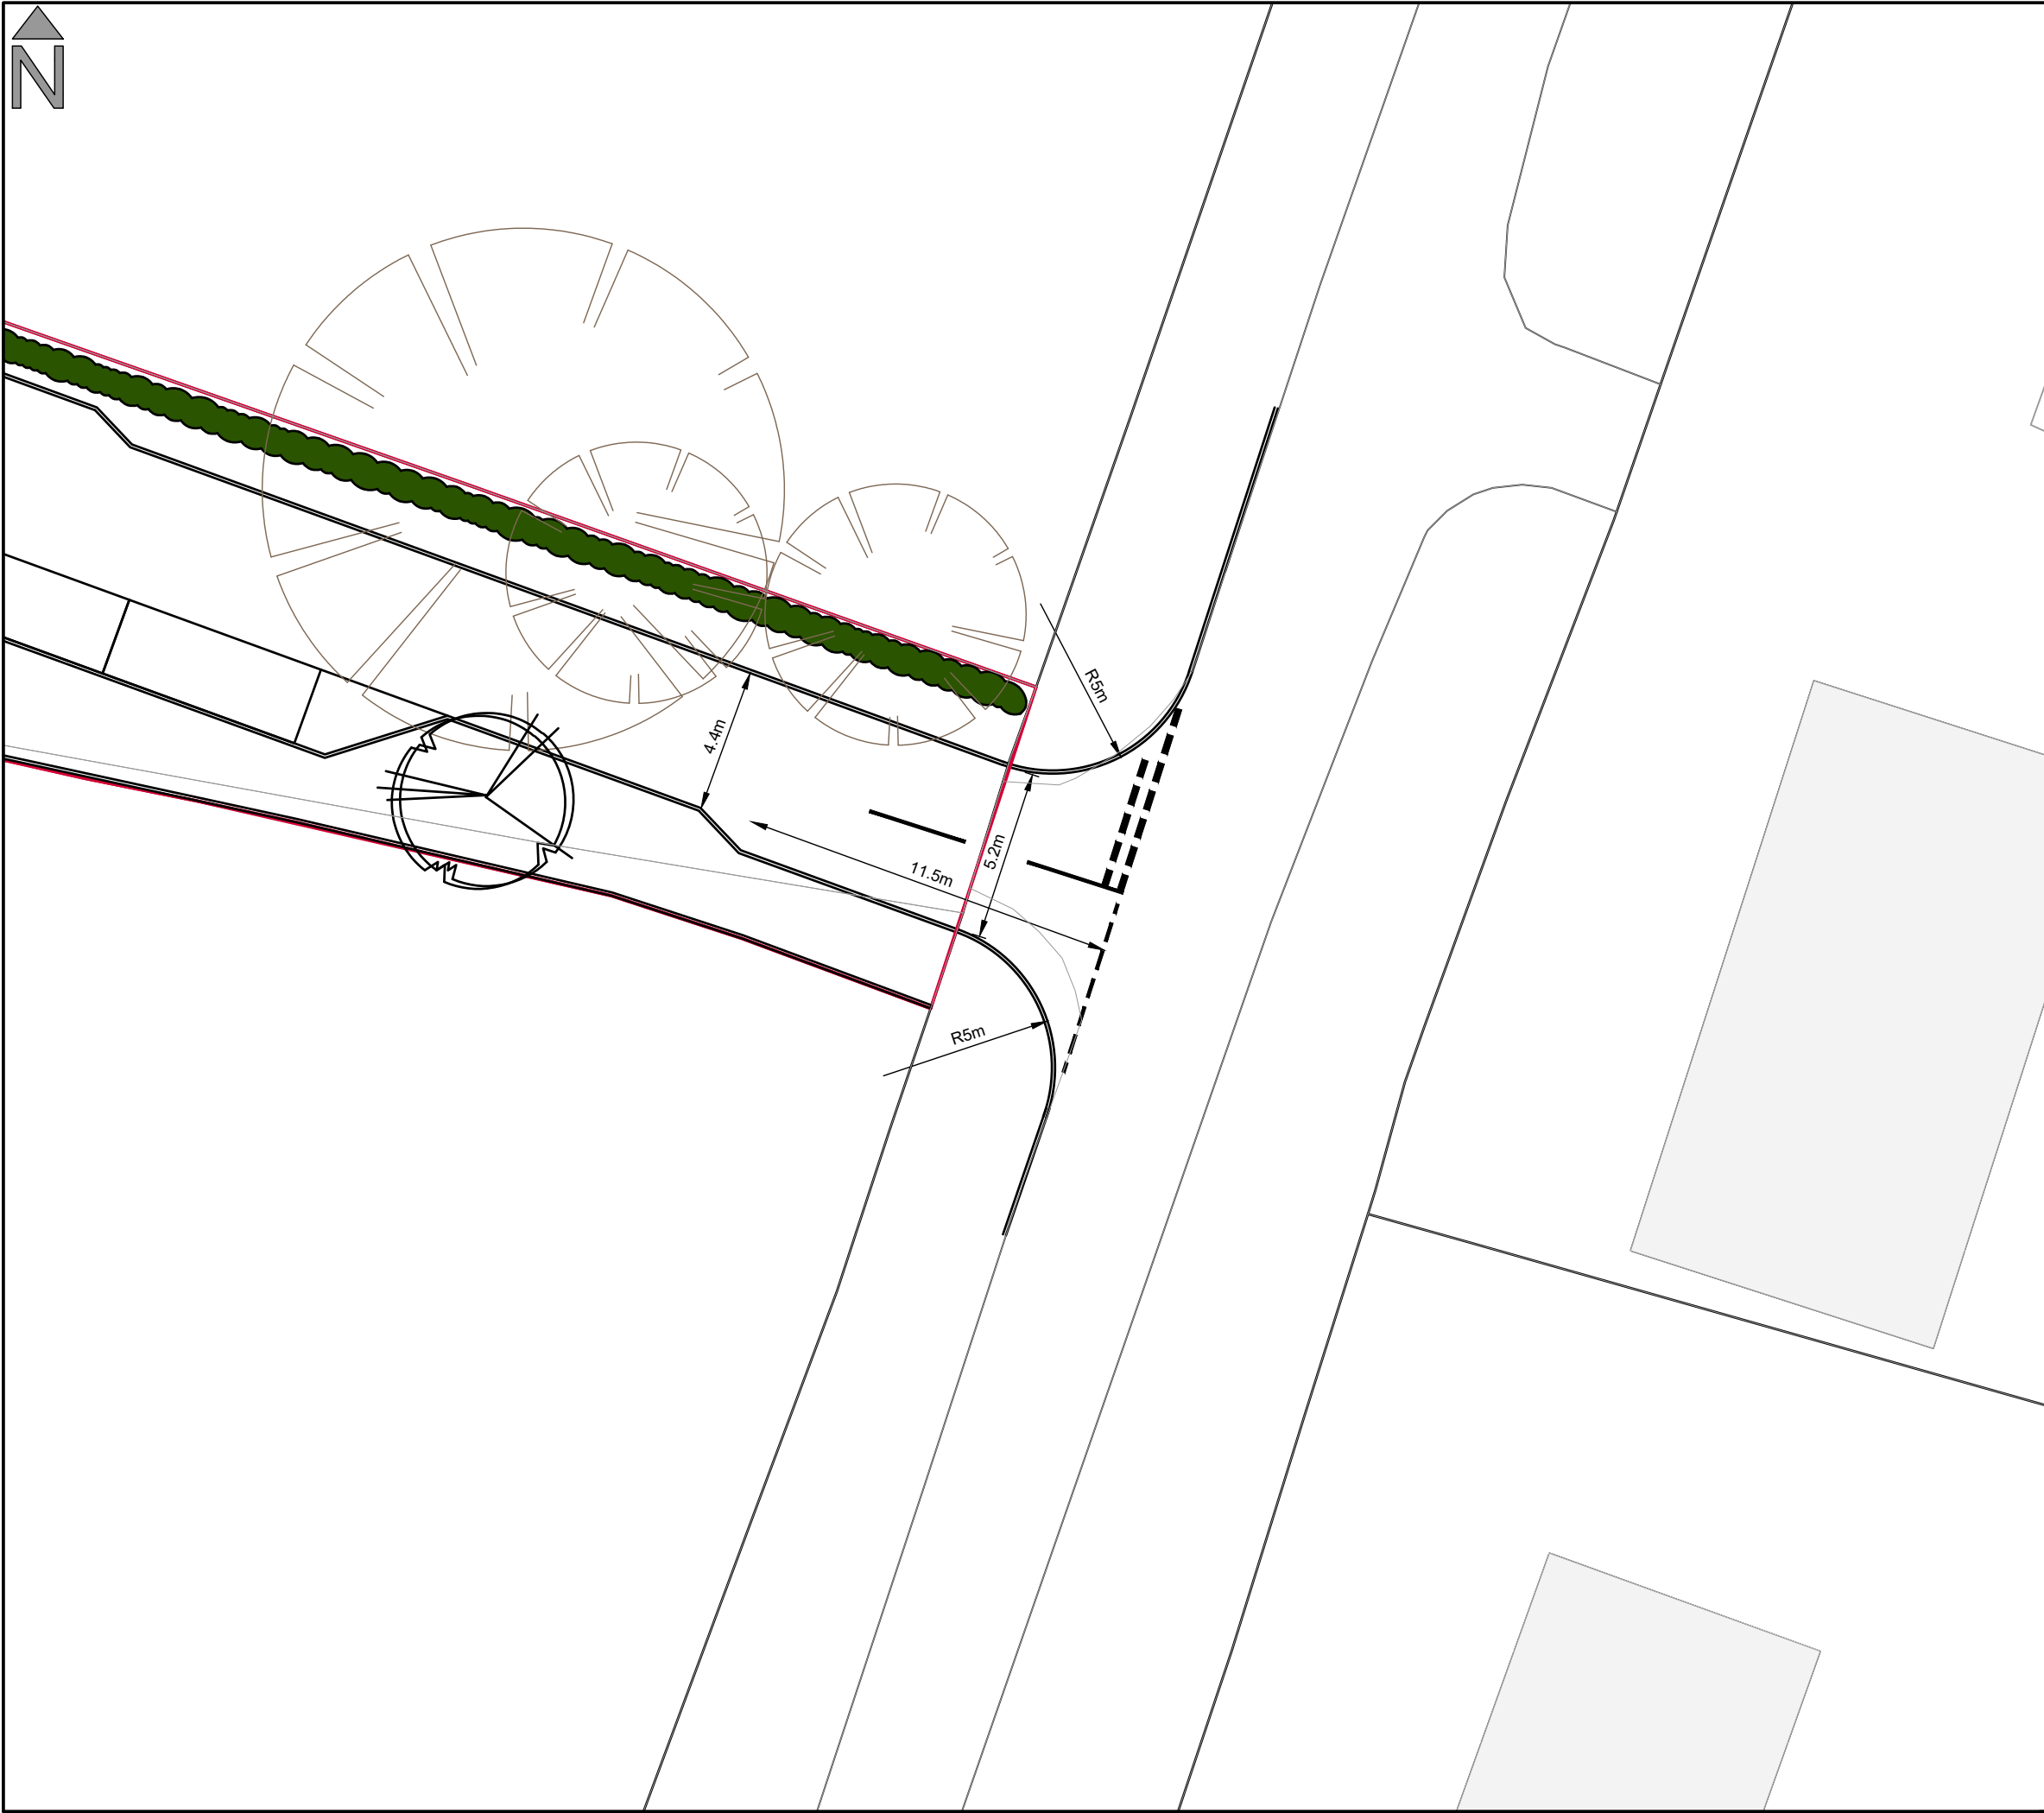

REV	DATE	BY	DESCRIPTION	CHK	APD
-----	------	----	-------------	-----	-----

DRAWING STATUS:

Ordnance Survey (c) Crown Copyright 2018. All rights reserved. Licence number 100022432



1st Floor Millers House, Roydon Road,
Stanstead Abbots, Hertfordshire, SG12 8HN
Tel: 01920 871777
www.eastp.co.uk

CLIENT:

ARCHITECT:

PROJECT:

GLEBE HOUSE STABLES,
HINXWORTH ROAD

TITLE:

PROPOSED SITE ACCESS

SCALE ● A3: 1 : 200	DESIGN—DRAWN: JM	DATE: 07/09/2026
------------------------	---------------------	---------------------

PROJECT No: 5809	DRAWING No: SK05 Rev A
---------------------	---------------------------