


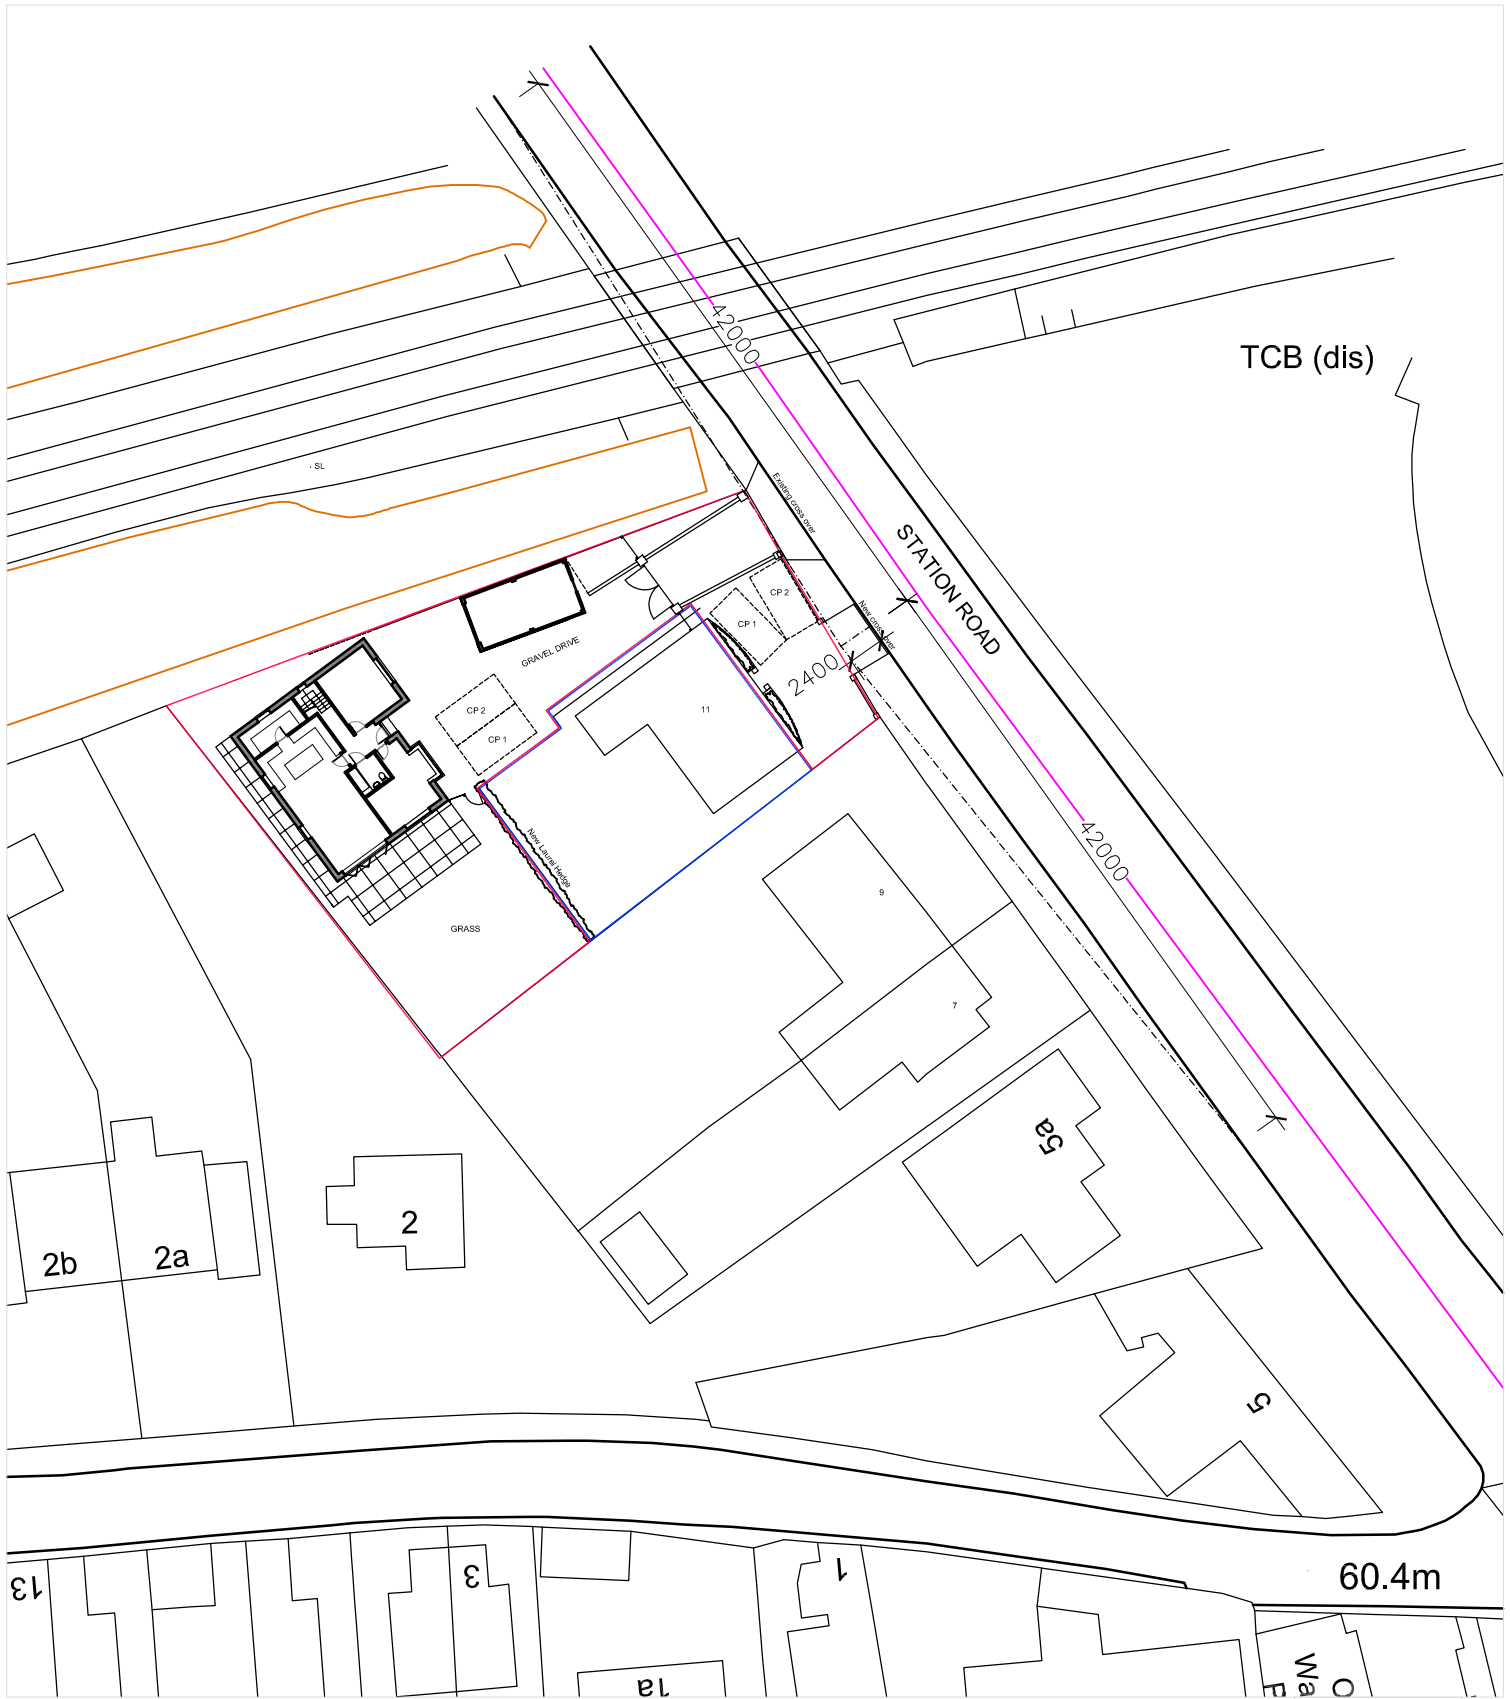

VISION SPLAY PLAN 1:500

Scale 1:500 0 5 12.5 25 50m



CLIENT:
Mr M. Brookes
11 Station Road, Baldock,
Hertfordshire, SG7 5BU

PROJECT:
New Dwelling

ISSUE STATUS:
Planning

TITLE:
Vision Splay Plan

SCALE: 1:500@A4 DATE: Aug '24 DRAWN BY: CHECKED: DRW

PROJECT No: 2111 DWG No: 005 REV: B

© 356 DESIGN Ltd
THIS DRAWING IS THE PROPERTY OF 356 DESIGN Ltd AND IS
ISSUED ON THE CONDITION THAT IT IS NOT REPRODUCED,
DISCLOSED OR COPIED TO ANY UNAUTHORISED PERSON IN WHOLE
OR PART WITHOUT PRIOR WRITTEN CONSENT.

NO DIMENSIONS ARE TO BE SCALED FROM THIS DRAWING. ALL
DIMENSIONS STATED MUST BE VERIFIED ON SITE. THE ARCHITECT
MUST BE ADVISED OF ANY DISCREPANCIES PRIOR TO ANY ITEM
OF WORK BEING PUT IN HAND.
THIS DRAWING MUST BE READ TOGETHER WITH THE
SPECIFICATION, BILL OF QUANTITIES AND RELATED DRAWINGS.



- 172a HIGH STREET - STEVENAGE -
- HERTFORDSHIRE - SG1 3LL -
- m: 07902 960 581 - t: 01438 234711 -
- e: - Info@356architects.co.uk