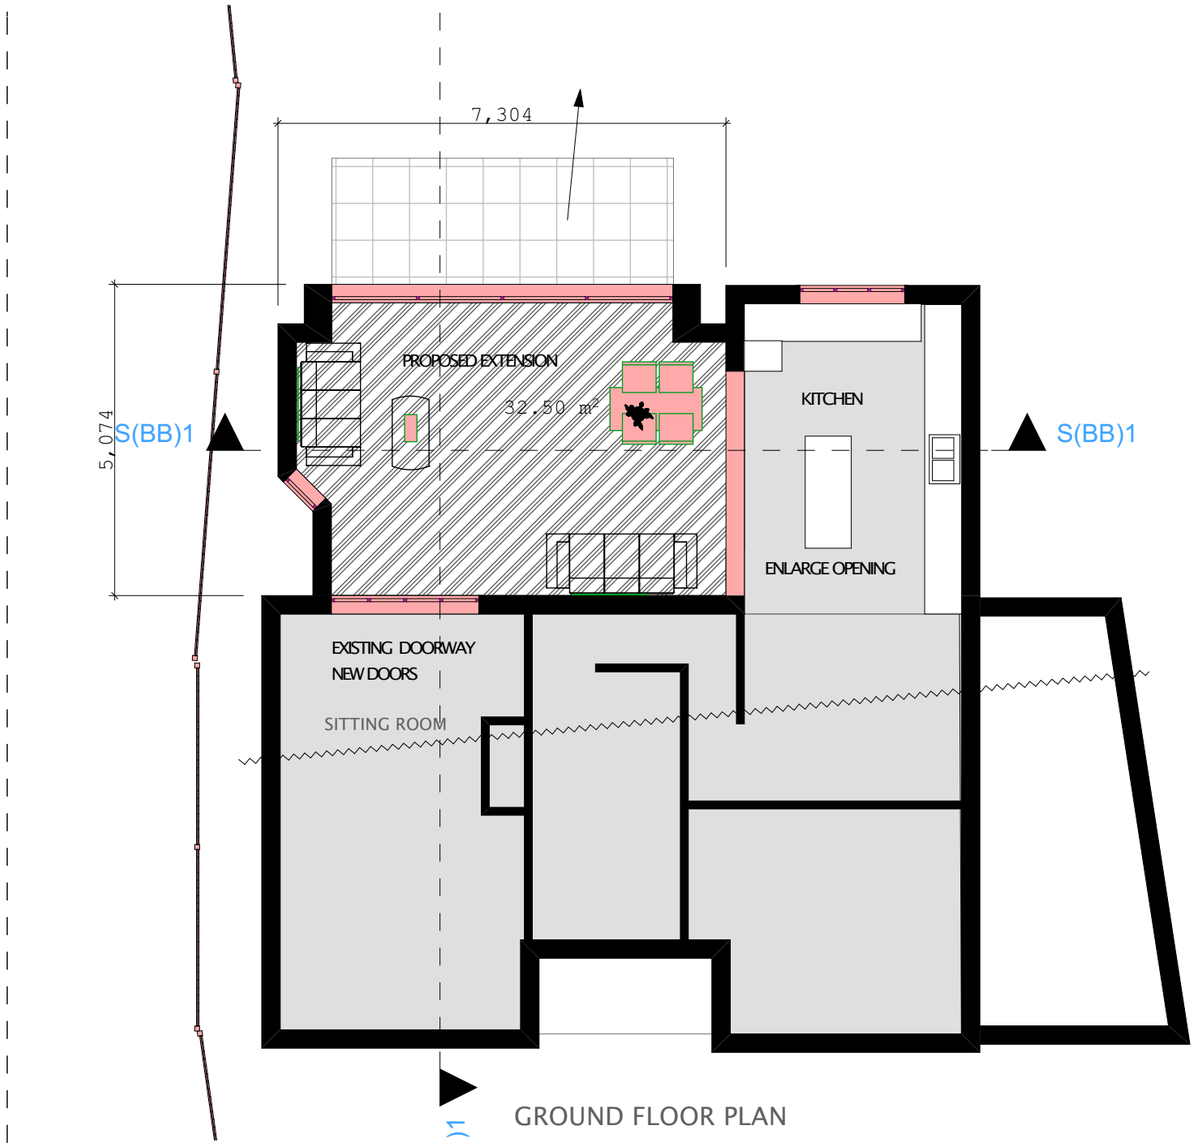

GROUND FLOOR PLAN

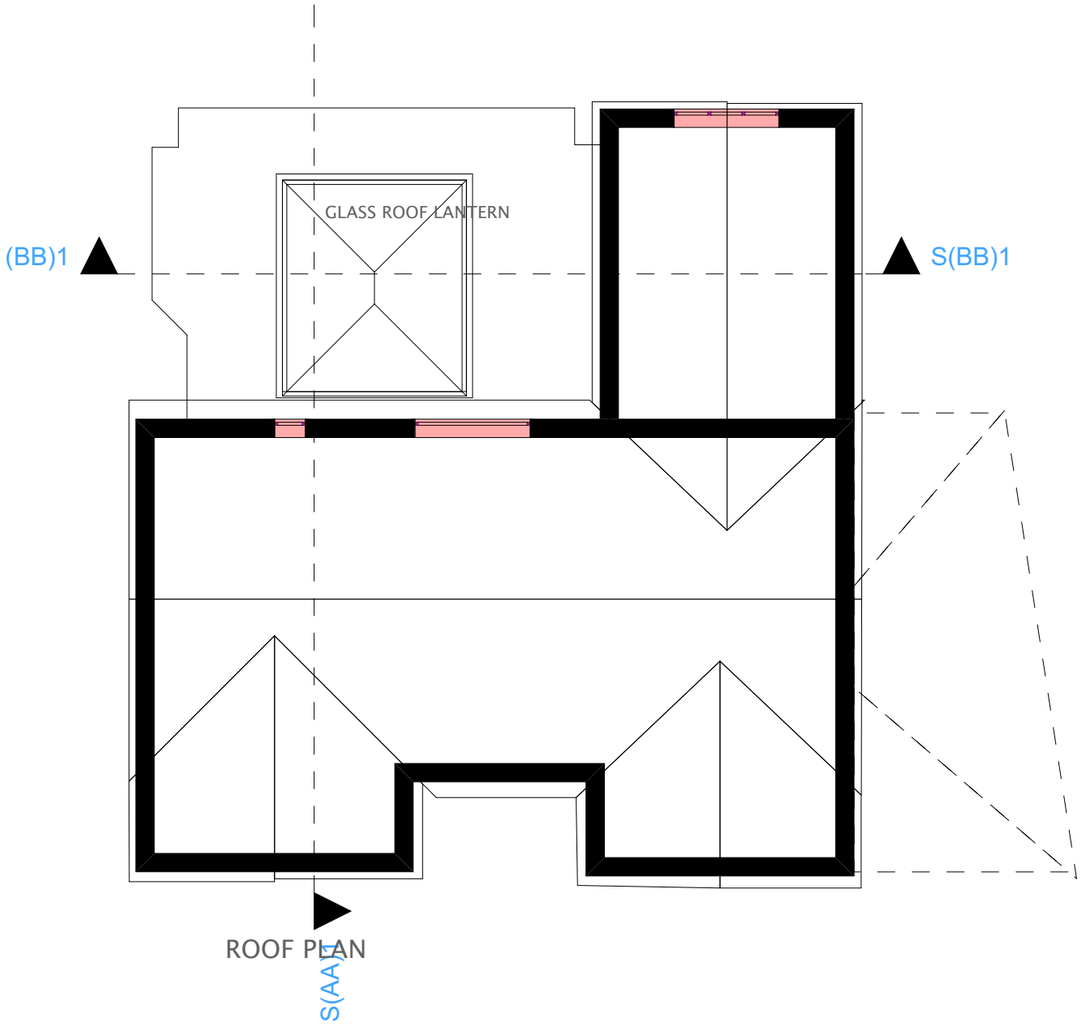

ROOF PLAN

Scale 1:200
Scale 1:100
0m 2m 6m 8m 10m 3m 5m

ISSUE	PLANNING APPLICATION	DATE	PROPOSED

RIDER SALE
CHARTERED ARCHITECTS

THE STUDIO THE OLD COACH HOUSE HARSTON CAMBRIDGE
TEL/ FAX: 01223 264436 EMAIL: ridersale@yahoo.co.uk Rider Sale Ltd.
www.ridersale.co.uk
COPYRIGHT RIDER SALE 2017 DO NOT SCALE USE FIGURED DIMENSIONS ONLY

PROJECT PROPOSED REAR EXTENSION AND ALTERATIONS
8 NEWMARKET ROAD ROYSTON HERTS SG8 7DY

DRAWING NO:	709-2	REVISION: P2
DATE	FEB 2018	
SCALE 1:	100	@A3