


Hard and soft landscaping plan - Plan HSLP1

KEY:

-  site boundary
 lawn
 new flower beds
 existing trees to be retained
 new permeable surface
 in storage area
 shed / bike storage
 7 extra saplings to meet BNG

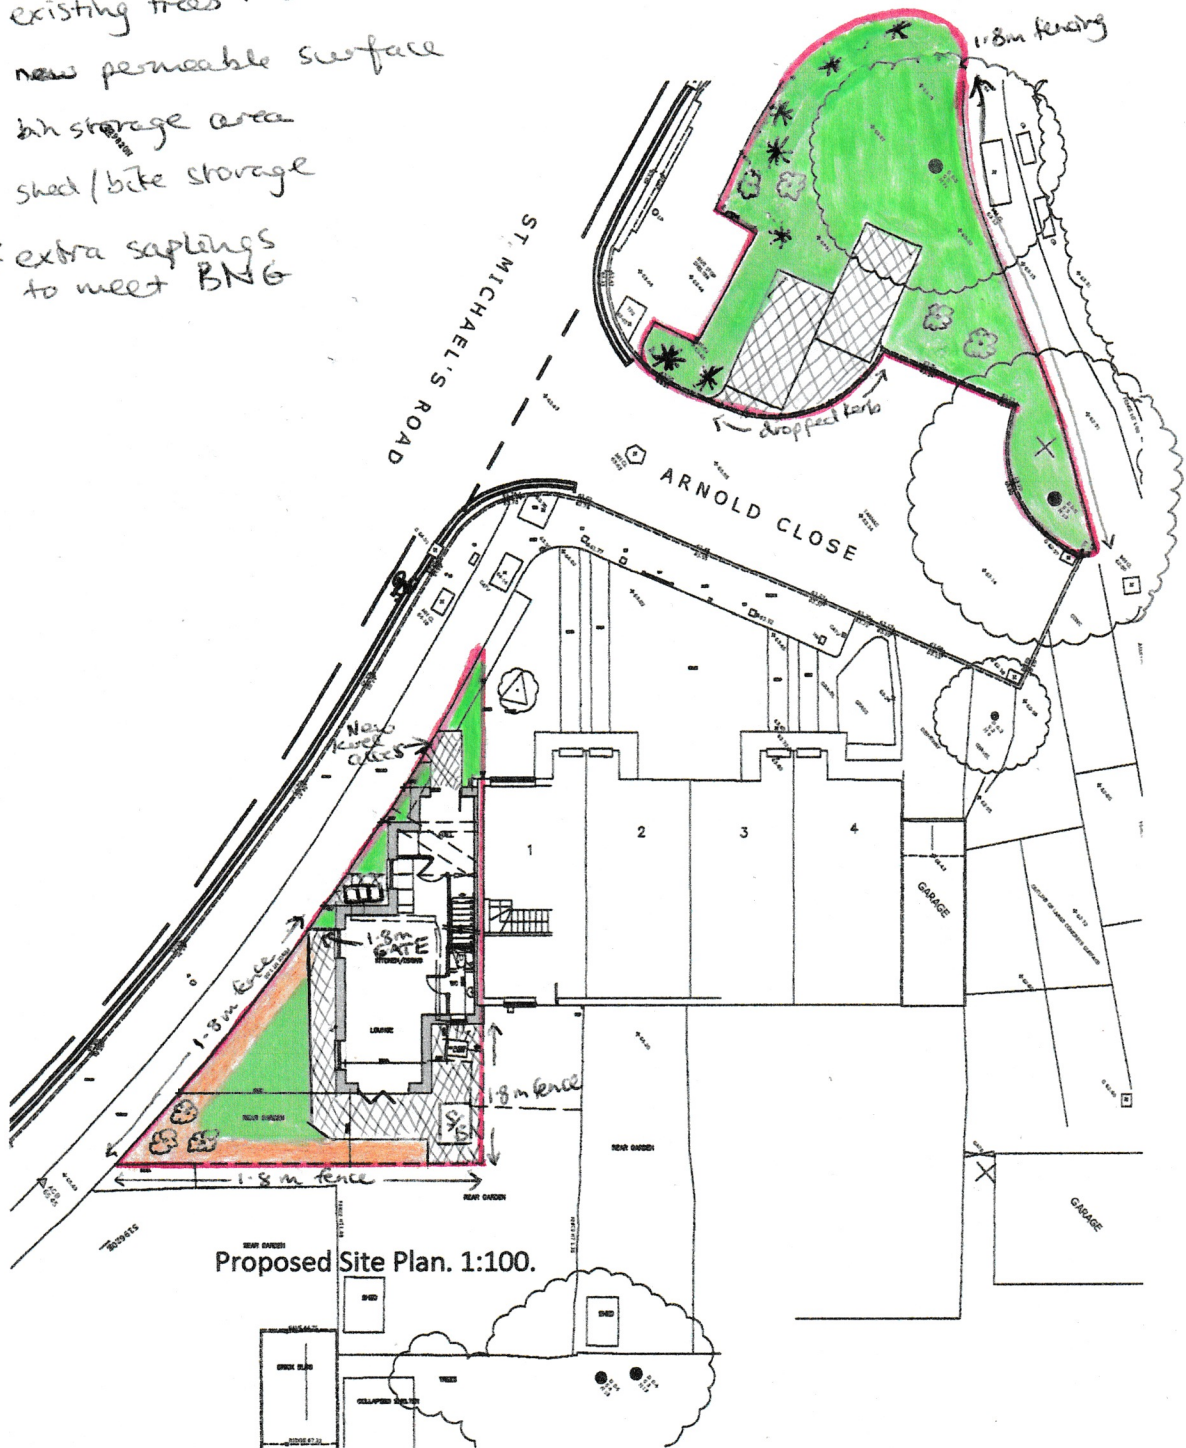

Proposed Site Plan. 1:100.