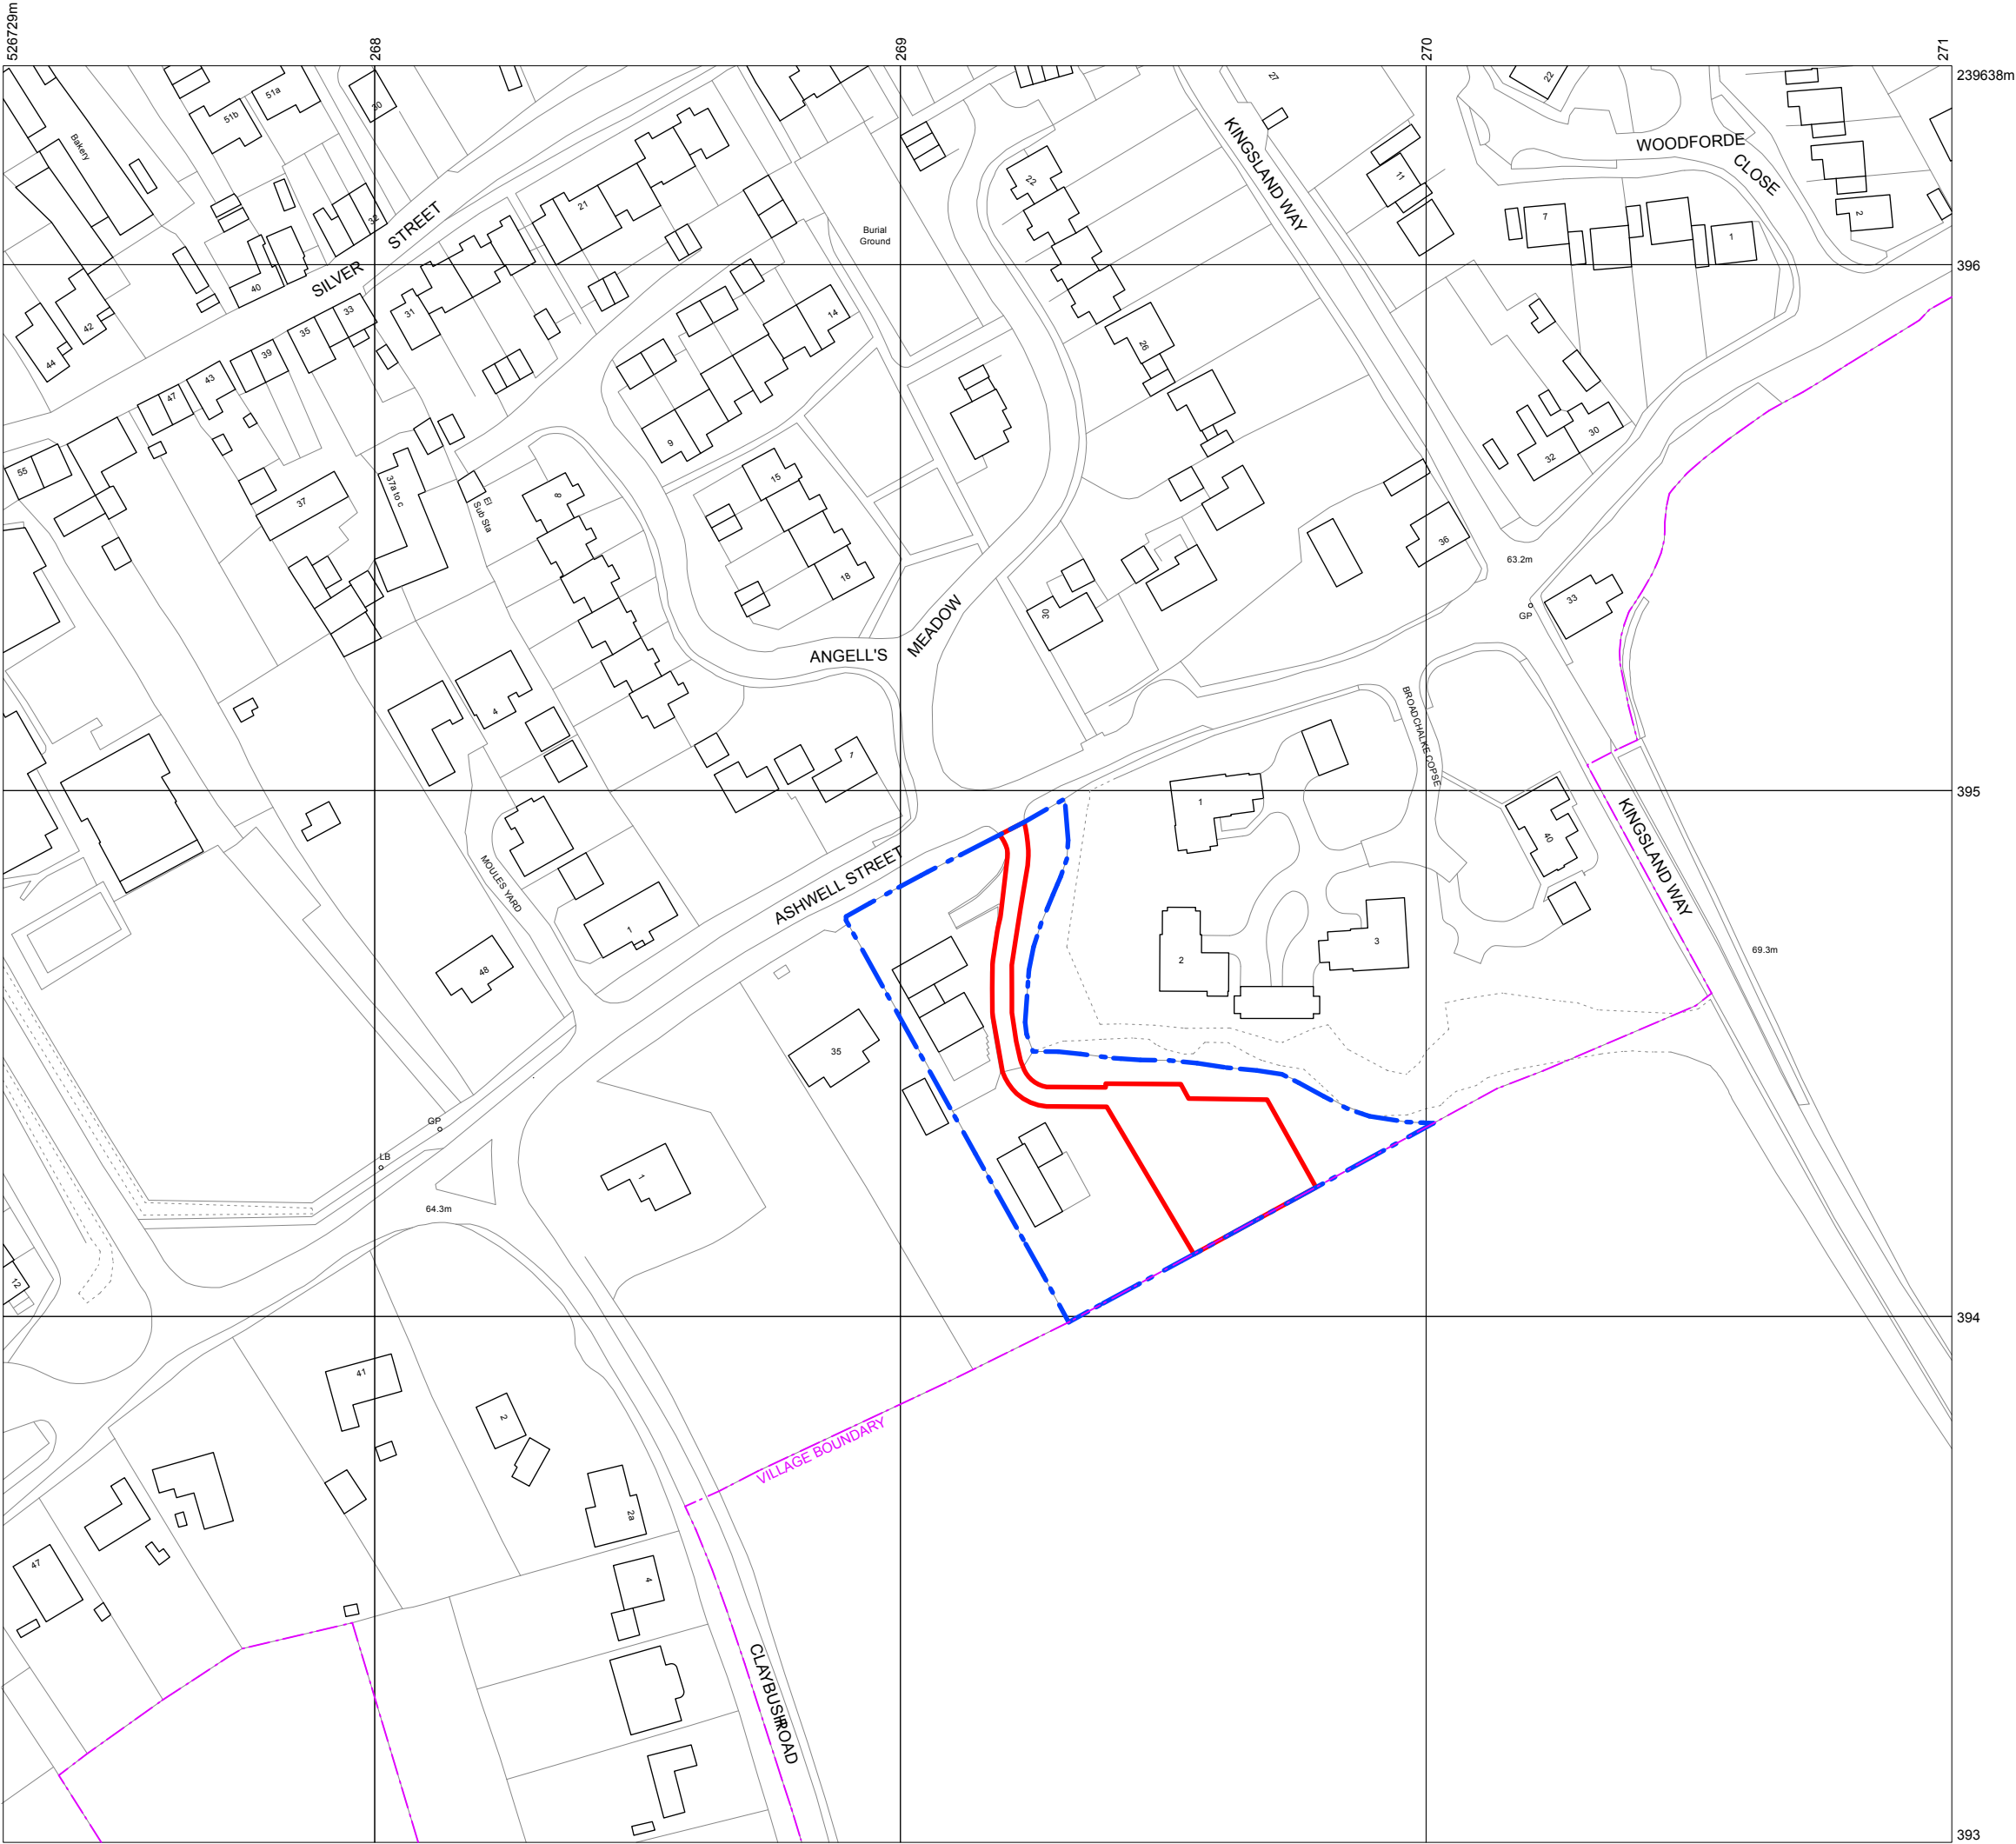


©Crown Copyright and database right 2024
Ordnance Survey License: 100048957
Reproduction in whole or part is prohibited
without the prior permission of Ordnance Survey

B.	15.08.25	AC	Access drive included in red line	
A.	29.07.25	AC	Curtilage area reduced to allow for orchard plantation	
No.	Date	By	Comments	
Revisions				
Status				
PLANNING				
Project				
Ashwell Plot III				
Crawshaw Architects LLP				
27 Almeida Street London N1 1TD tel: +44 (0)7939 215 114				
Title				
LOCATION PLAN				
Drawing Number				
178 OS 00				
Drawn	Checked	Scale	Date	Revision
AC	AC	1:1250 @ A3	15.08.25	B