


AERIAL PHOTOGRAPH  
SHOWING EXISTING FIELD  
MARGINS AND  
HEDGEROW NETWORK



PLAN  
SHOWING CONNECTIVITY OF PROPOSED  
ORCHARDS TO HEDGEROW NETWORKS AND FIELD MARGINS  
1:1250 @ A2

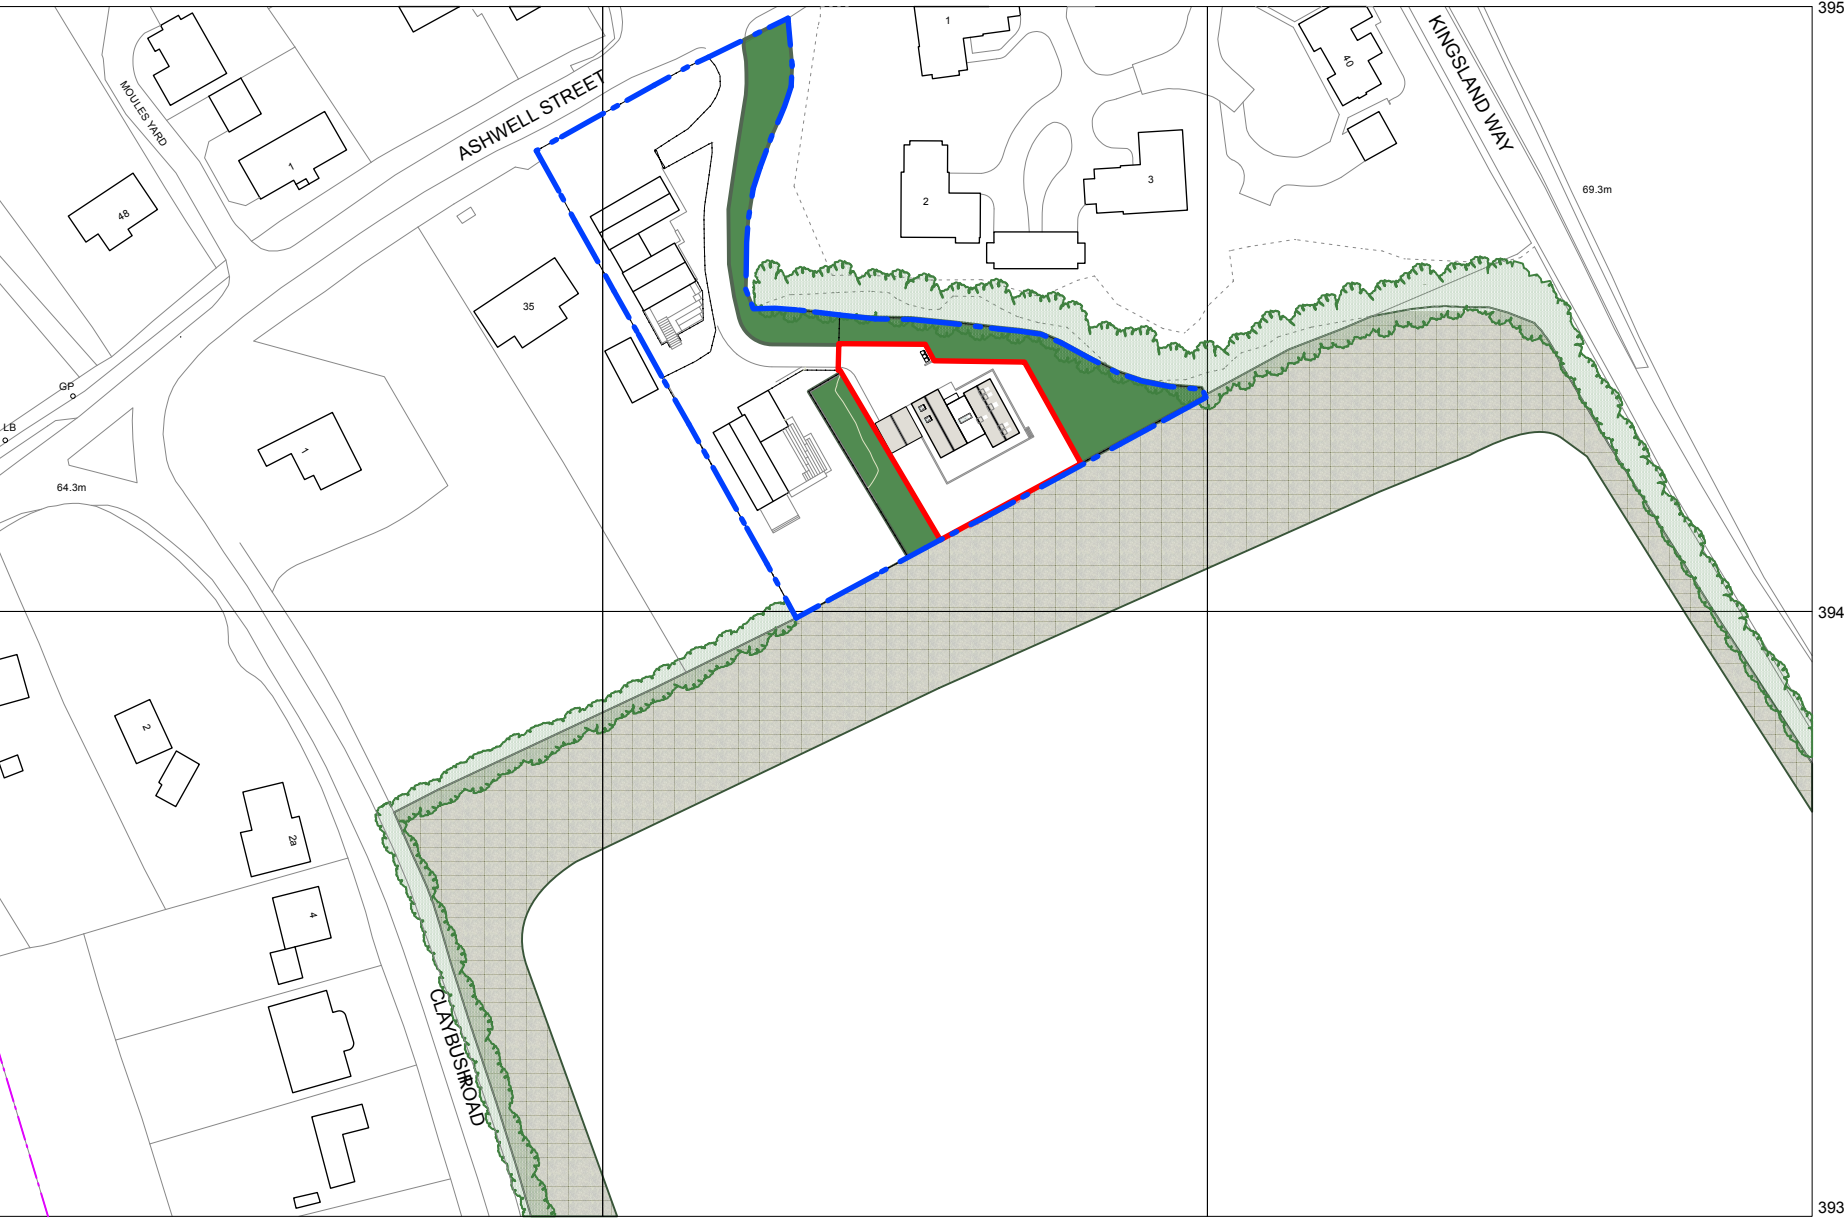

NOTE:

Ecological connectivity — the orchard should not be completely isolated but should physically or functionally connect to surrounding wildlife-supporting habitats.

Proposed orcahrd is connected to:

Hedgerow networks  
and  
Species rich field margin

- KEY
- PROPOSED CONTINUOUSLY FENCED GOOD QUALITY ORCHARD (962 SQM)
  - EXISTING BIODIVERSE FIELD HEDGEROW NETWORK
  - EXISTING BIO-DIVERSE FALLOW FIELD MARGINS
  - SITE BOUNDRY
  - PROPOSED DOMESTIC CURTILAGE 760 SQM

|  |  |  |  |
|--|--|--|--|
|  |  |  |  |
|  |  |  |  |
|  |  |  |  |
|  |  |  |  |

| No. | Date | By. | Comments |
|-----|------|-----|----------|
|-----|------|-----|----------|

Crawshaw Architects  
LLP

27 Almeida Street  
London N1 1TD  
tel: +44 (0)7939 215 114

Project

Ashwell plot III

Status

PLANNING

Drawing Number

178 SKD 31

Title

ORCHARD AREAS  
AS PROPOSED

| Scale         | Date     | Drawn | Checked | Revision |
|---------------|----------|-------|---------|----------|
| 1:250<br>@ A2 | 25.07.25 | AC    | AC      | A        |