



SITE SECTION AA
AS PROPOSED
1:300 @ A3

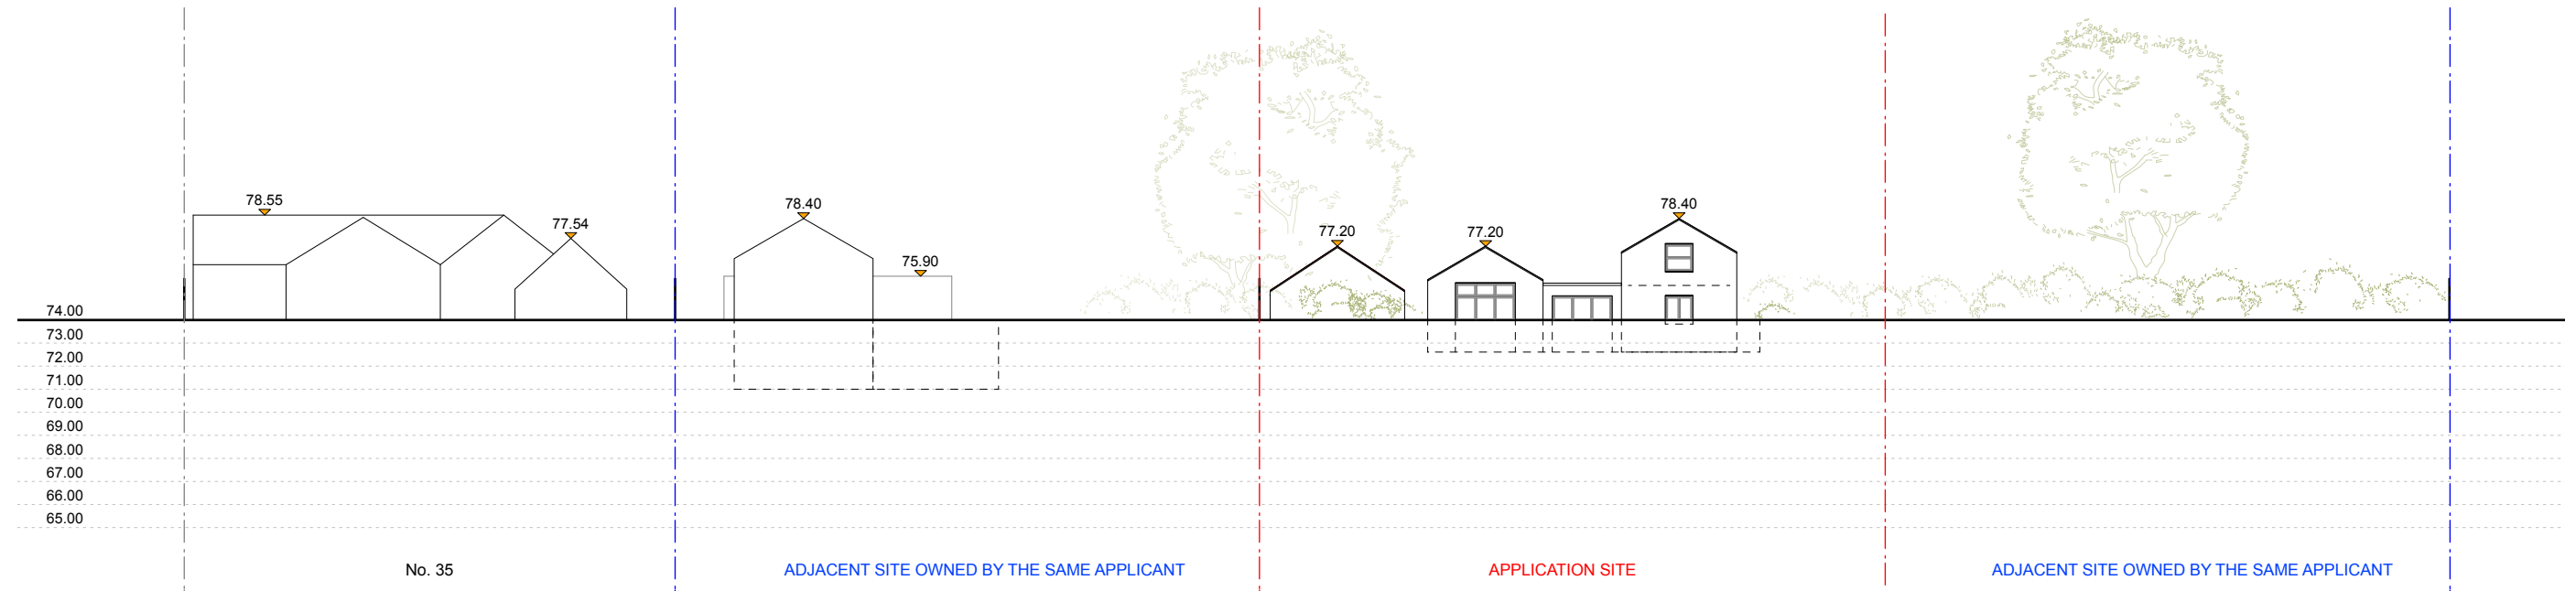

SITE SECTION BB
AS PROPOSED
1:300 @ A3

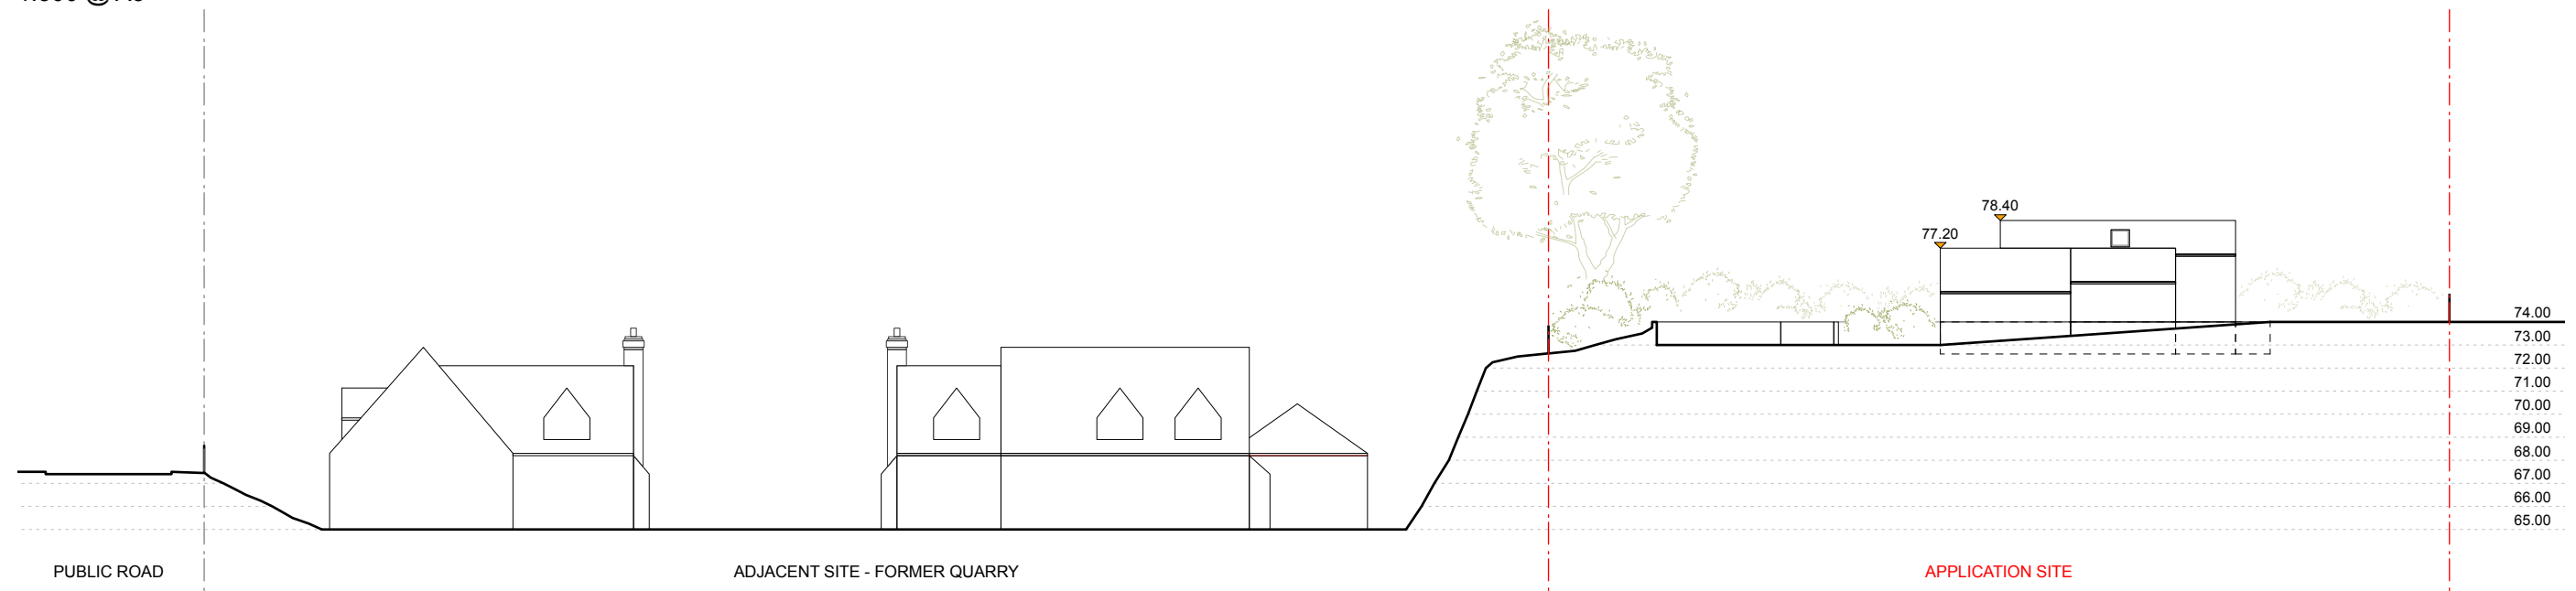

													
Revisions				Status	Project	Crawshaw Architects LLP 27 Almeida Street London N1 1TD tel: +44 (0)7939 215 114	Title	Drawing Number	Drawn	Checked	Date	Scale	Revision
A.	04.07.25	AC	Garage added and curlitage reduced	PLANNING	Ashwell plot III		SITE SECTIONS AS PROPOSED	178 SKD 03	AC	AC	28.01.25	1:100 @ A3	A
No.	Date	By	Comments										