

REVISIONS			
Rev	by	Date	Comment
*	HT	05.08.25	FIRST ISSUE




Elevation A
Scale 1:100




Elevation B
Scale 1:100



Elevation C
Scale 1:100

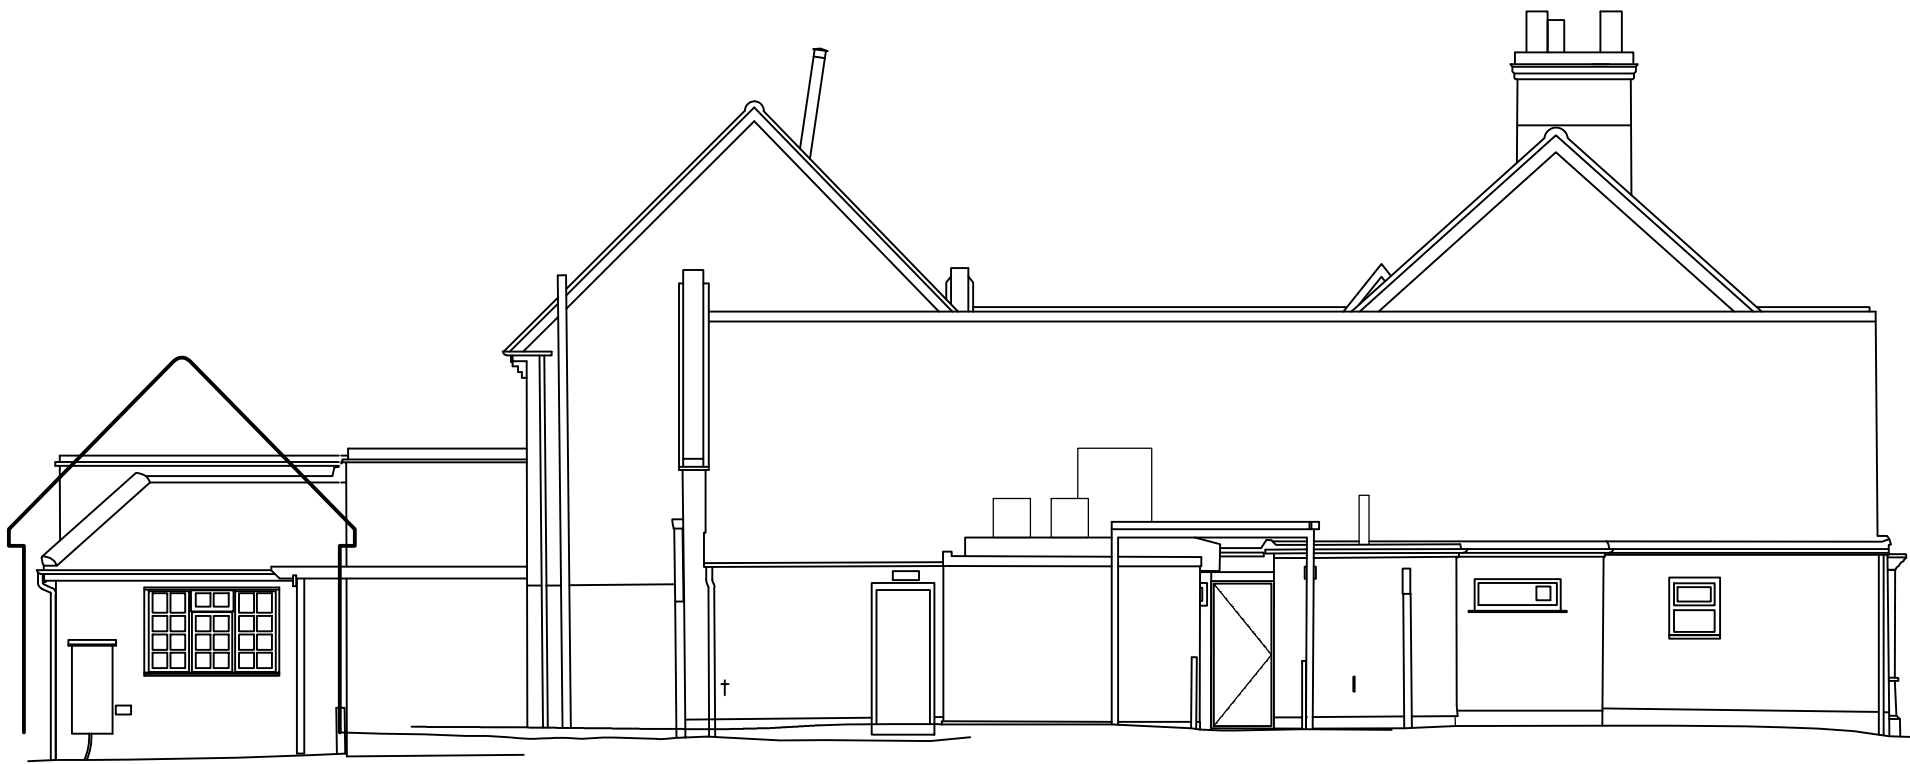

Elevation D
Scale 1:100

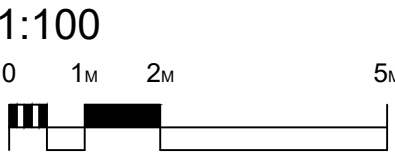


Site Image 1



Site Image 2



Site Image 3

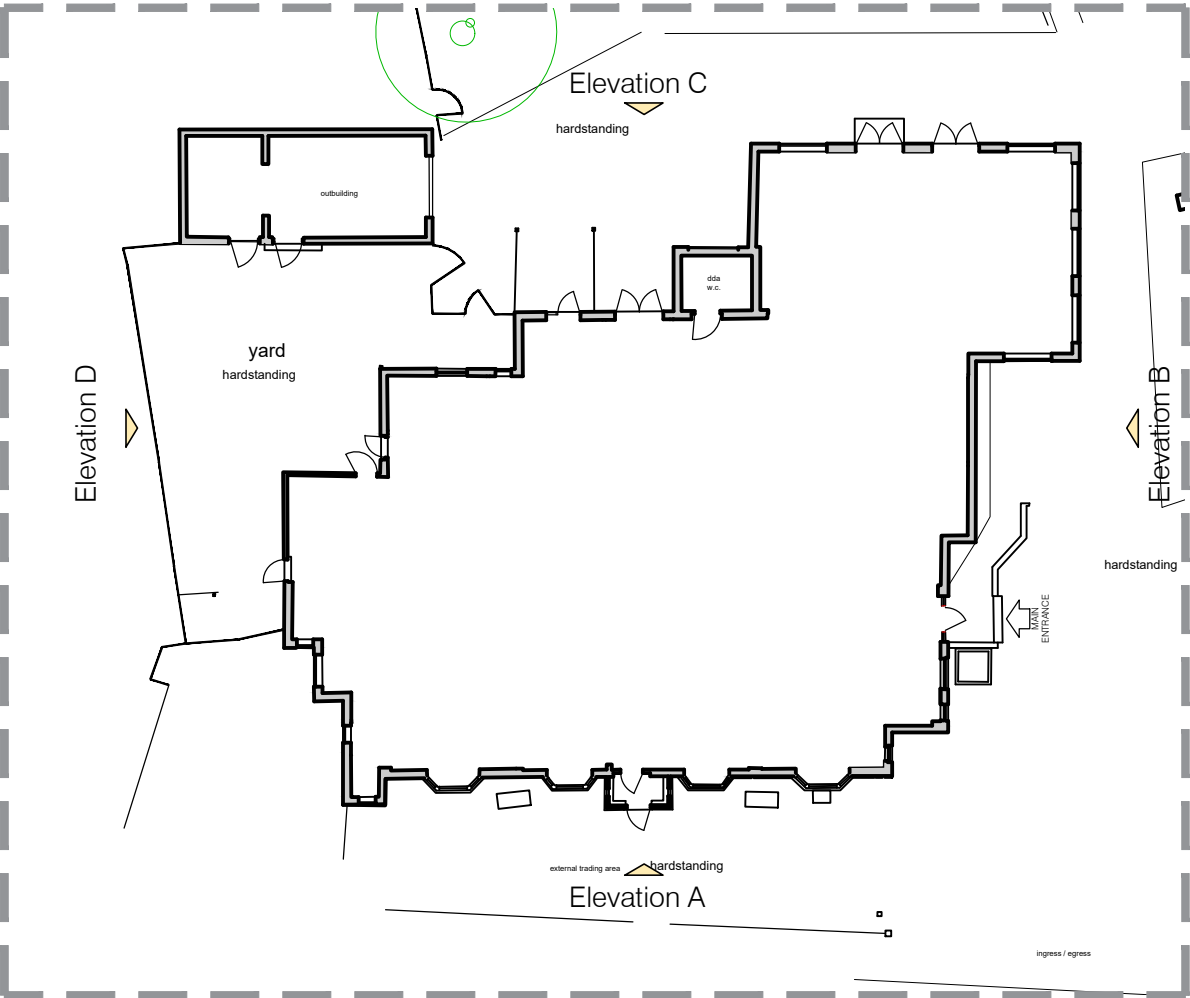

Elevation Plan Key

CLIENT	GREENE KING
PROJECT	TWO CHIMNEYS, STOTFOLD RD, LETCWORTH, GARDEN CITY SG6 4JS
TITLE	EXISTING ELEVATIONS
DRAWN	CHECKED
DC	
SCALE @ A1	DATE
1:100@A1	JULY 2025
DRAWING NO.	
5812/03/*	PLANNING